SECTION	SUB-DIVISION	TOWNSHIP	RANGE	CULTIVATED ACREAGE	DESCRIPTION OF CULTURE	DATE OF FIRST CULTURE

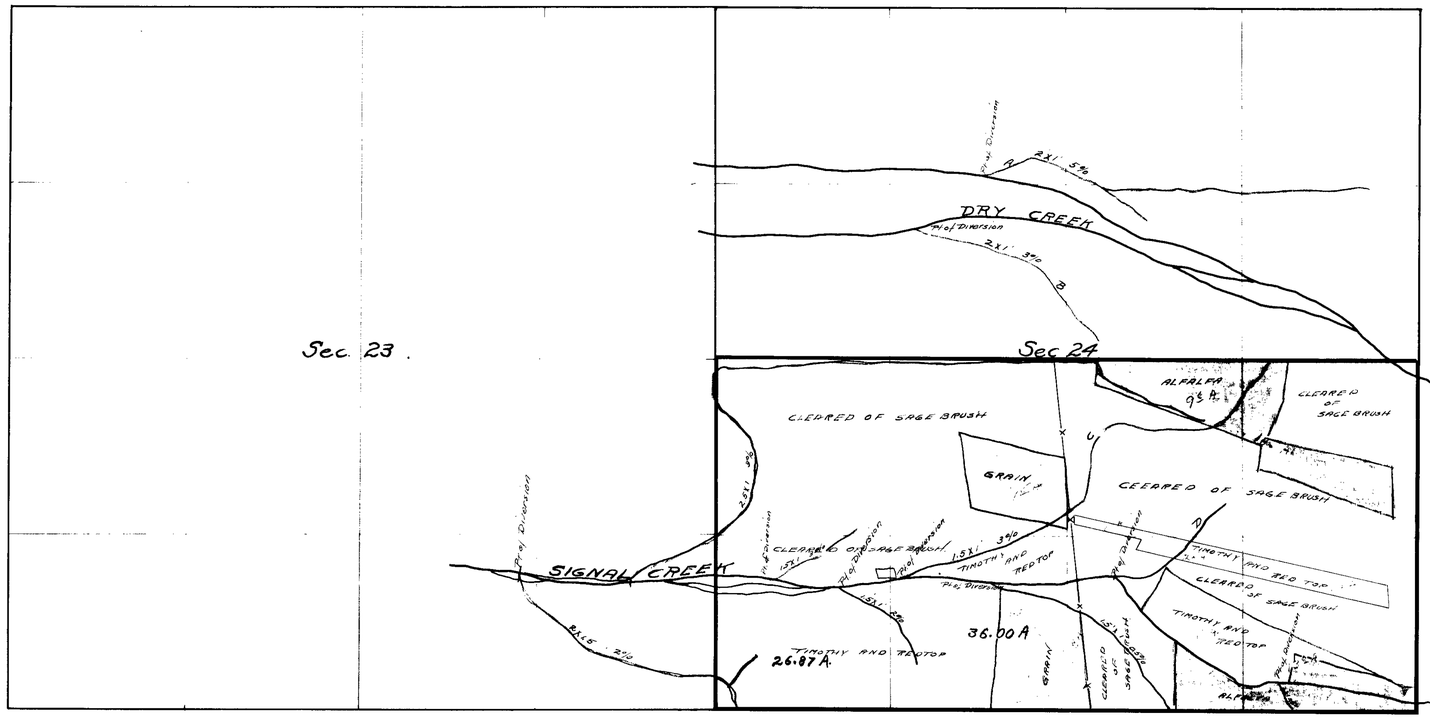

CULTURAL MAP OF PERMIT No 996.

HELD BY

JAMES A. RALPH

[WATERS OF SIGNAL AND DRY CREEKS ARE USED UNDER THIS PERMIT.]

— SCALE 600 FEET TO AN INCH —

STATE OF NEVADA }
COUNTY OF ELKO } ss

F.R. Jacoby, being first duly sworn, deposes and says that the above map is a true and accurate plat of the lands irrigated by James A. Ralph as taken from the field notes of a survey made by me completed on the 18th day of August, 1915.

That the map and survey were made at the instance of James A. Ralph owner of said lands and that it truly represents the irrigated lands of said James A Ralph.

F.R. Jacoby. Surveyor

Subscribed and sworn to before me this 19th day of August 1915.

F.L. Vandever

Notary Public, in and for ELKO County, Nevada.

996