STATE OF NEVADA,
County of Washoe } ss.

I, D.H.Updike, being first duly sworn, depose and say; that this map consisting of one sheet, has been correctly drawn to the designated scale from field notes of a survey made between the 10th day of March 1936, and the 23rd day of March, 1936; that it truly and correctly represents the location and extent of the works used to divert water from wells in the County of Washoe, State of Nevada, by L.W.Berrum for beneficial purposes under the application No.8564; the point of diversion is fully and correctly designated thereon; that no works or streams are crossed or connected with said works; that no measuring devices are installed in connection with the flow of water from said wells; that there are no lateral ditches used to convey said water onto other lands of said L.W.Berrum, but that the same is conveyed from the point of diversion to other lands owned by said L.W.Berrum by meams of a pipe line.

D.H.Updike
State Water Right Surveyor.

Suscribed and sworn to before me this 10th day of September, 1937.

Sidney W. Robinson
Notary Public in and for the County of Washoe, State of Nevada.

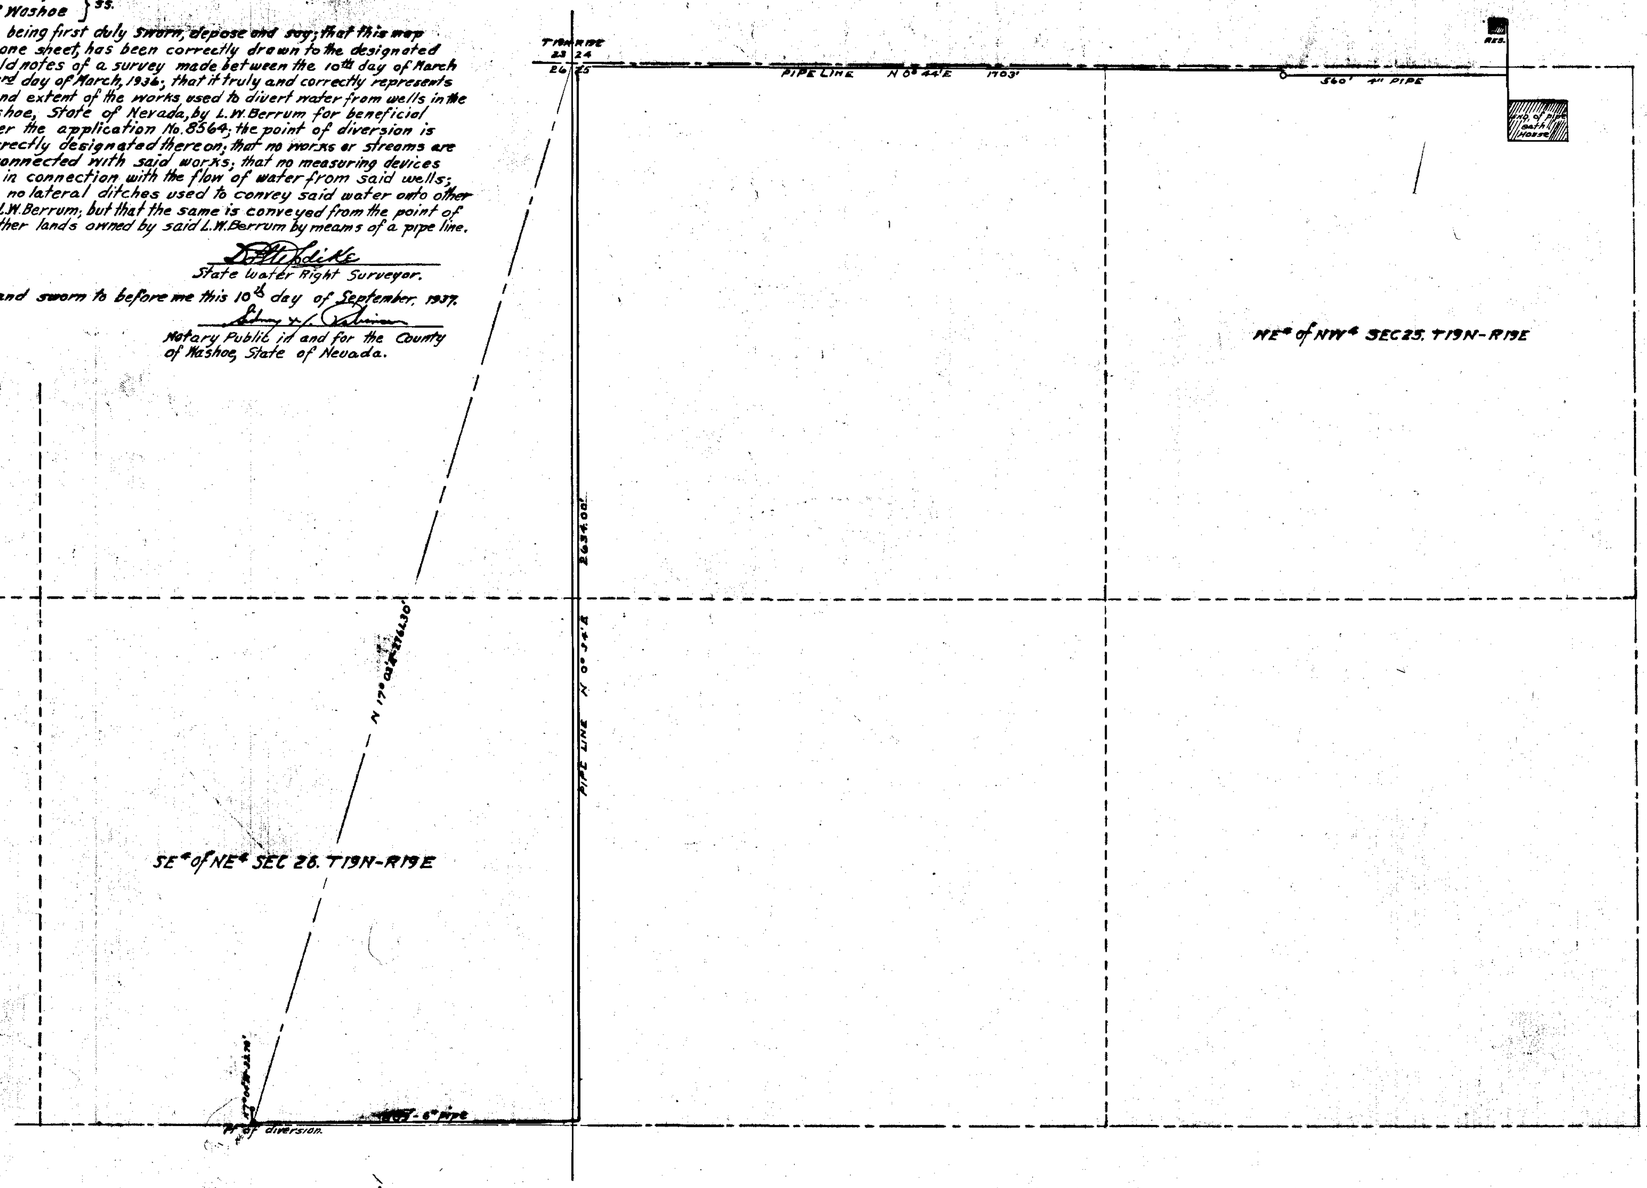

Certificate No. 2581 Issued Mar. 11, 1941

FILED
Sept. 20-37
STATE ENGINEER'S OFFICE

OFFICE STATE ENGINEER
SEP 22 37
RECEIVED

BERRUM WATER PROJECT
L.W.BERRUM APPROPRIATOR APPL. NO.8564
WASHOE COUNTY NEVADA
SCALE 1 IN. = 200 FT. D.H.UPDIKE SUR.

9978