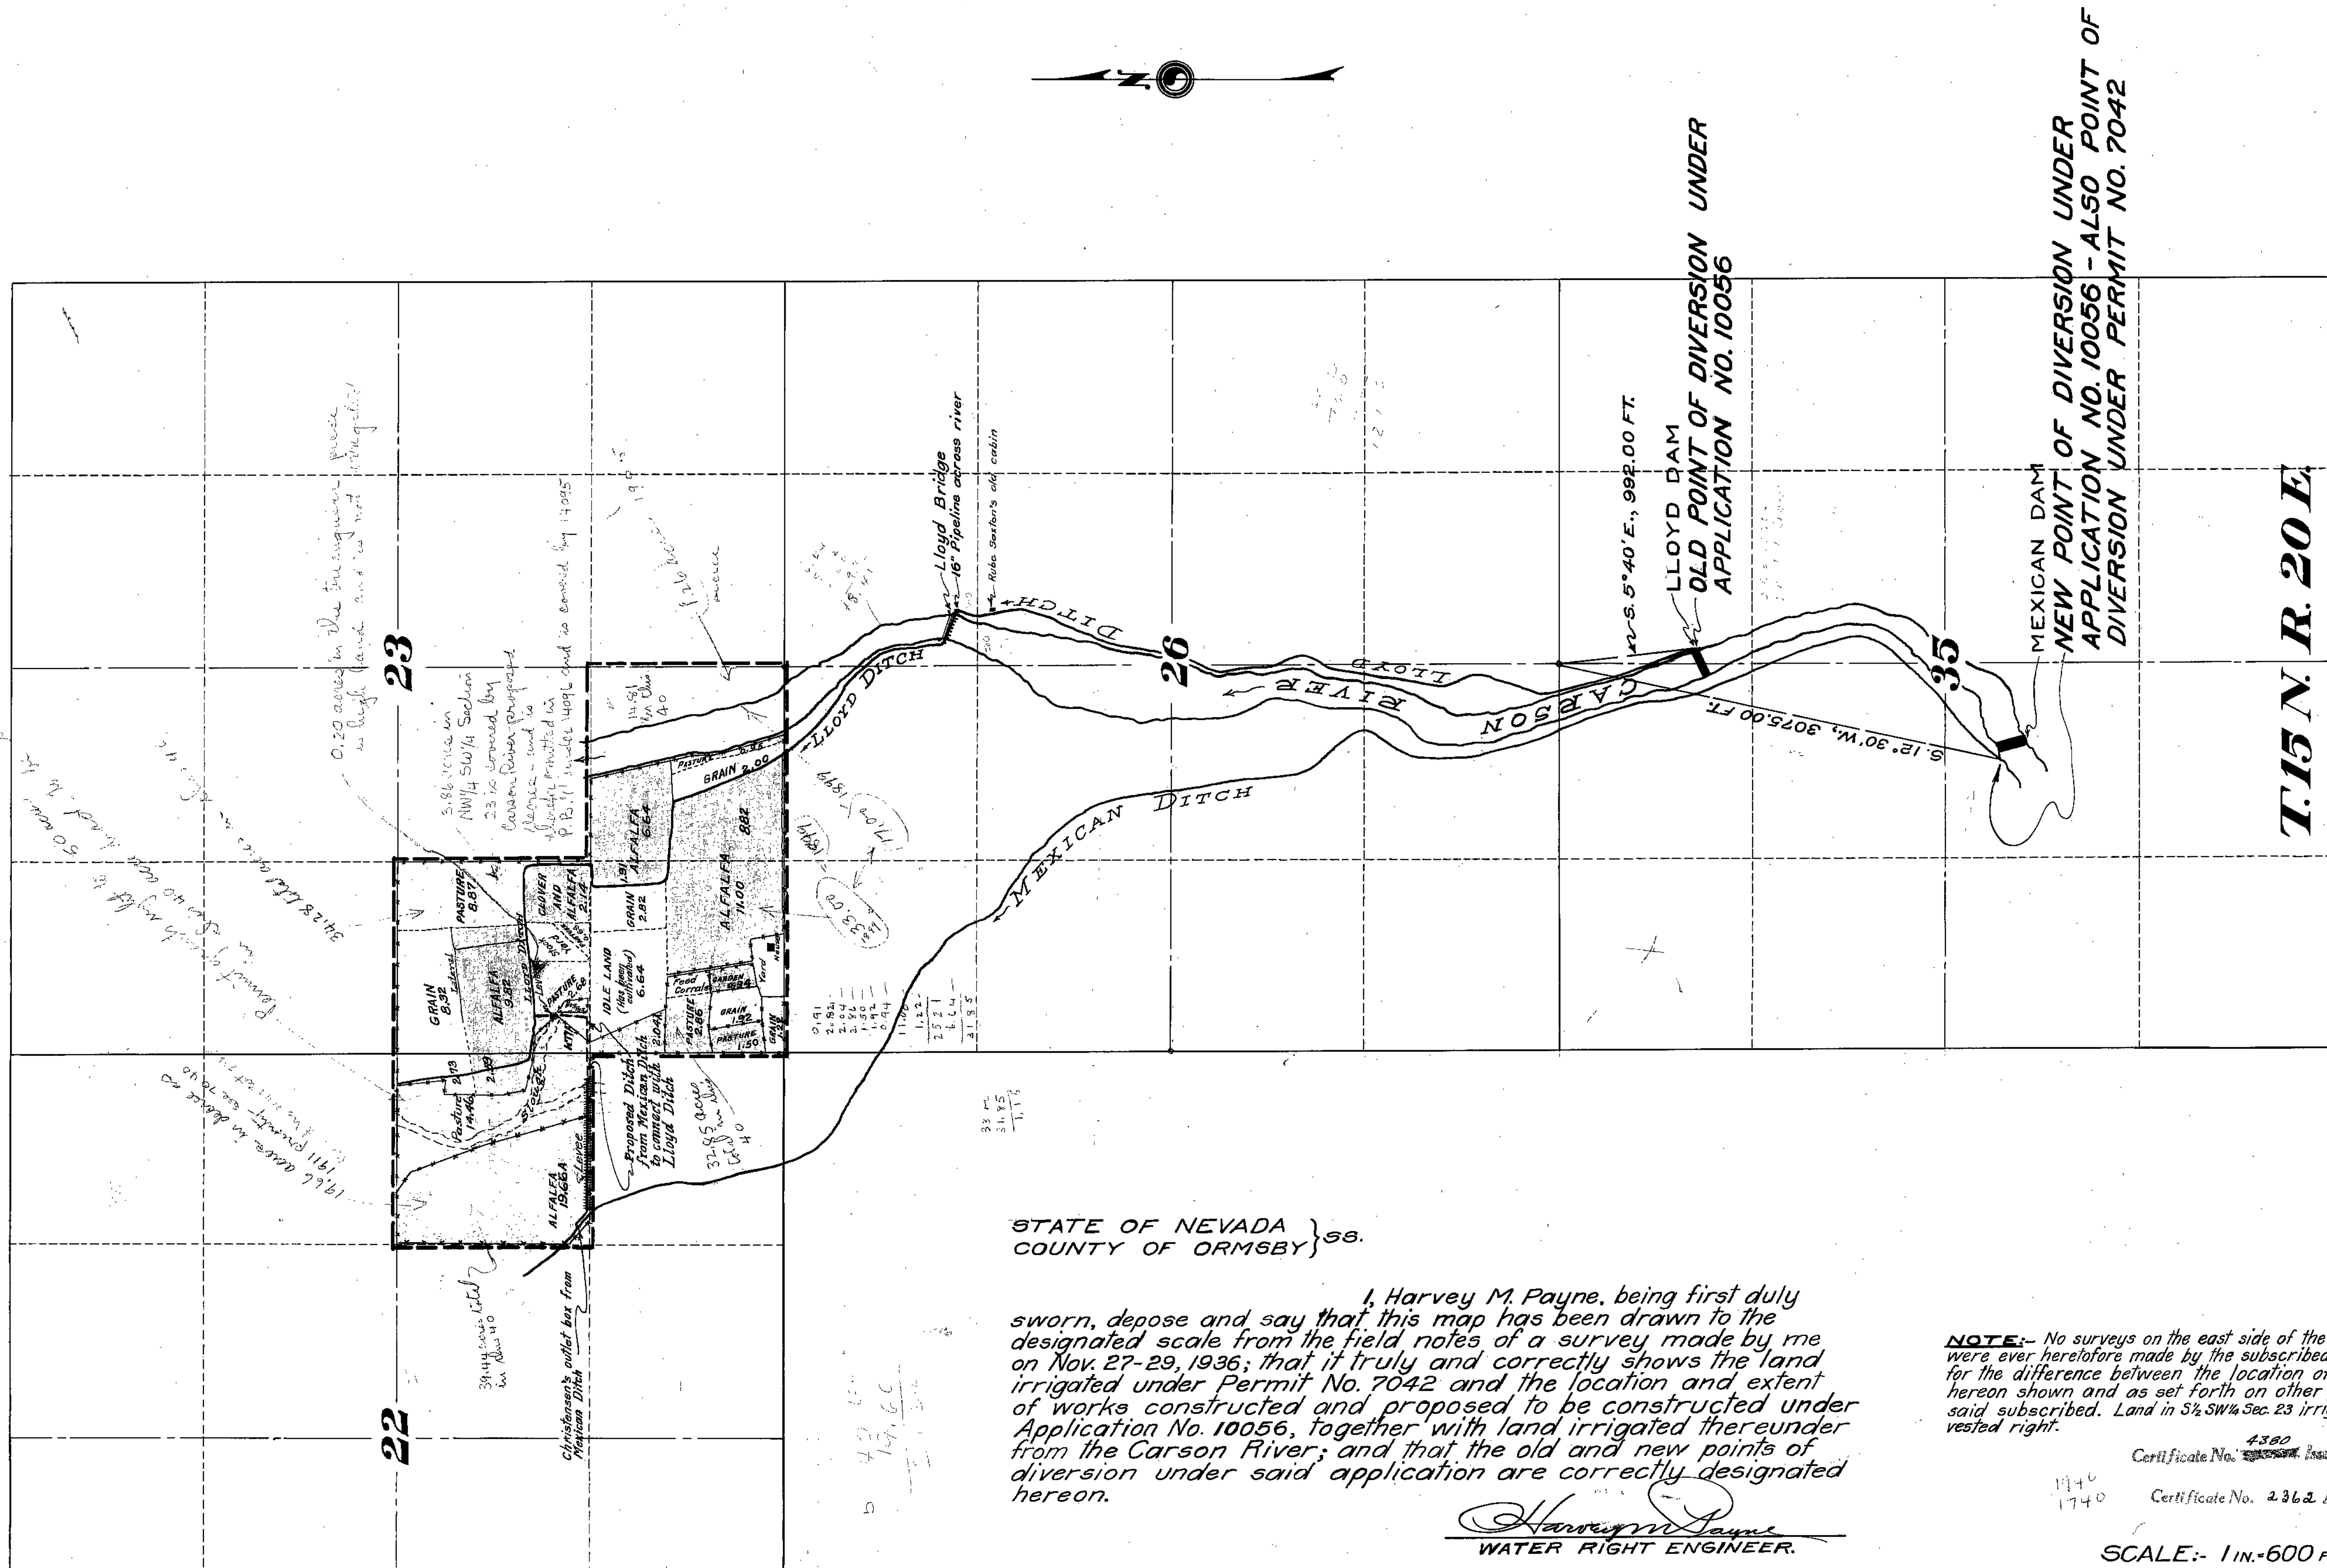

STATE OF NEVADA }
COUNTY OF ORMSBY } SS.

I, Harvey M. Payne, being first duly sworn, depose and say that this map has been drawn to the designated scale from the field notes of a survey made by me on Nov. 27-29, 1936; that it truly and correctly shows the land irrigated under Permit No. 7042 and the location and extent of works constructed and proposed to be constructed under Application No. 10056, together with land irrigated thereunder from the Carson River; and that the old and new points of diversion under said application are correctly designated hereon.

Harvey M. Payne
WATER RIGHT ENGINEER.

Subscribed and sworn to before me this 17th day of June, 1937.

E. Thies
Notary Public in and for
Ormsby County, Nevada.

MY COMMISSION EXPIRES JULY 6, 1937

NOTE:- No surveys on the east side of the Carson River were ever heretofore made by the subscribed which accounts for the difference between the location of the river hereon shown and as set forth on other maps made said subscribed. Land in S½ SW¼ Sec. 23 irrigated under vested right.

Certificate No. 4380 Issued Mar. 21, 1956

Certificate No. 2362 Issued 2/2/38

SCALE:- 1 IN.=600 FT.

MAP
TO ACCOMPANY
APPLICATION NO. 10056
and
PROOF OF BENEFICIAL USE
under
PERMIT NO. 7042
for
IRRIGATION AND DOMESTIC PURPOSES
from
CARSON RIVER
by
H. P. CHRISTENSEN

SURVEYED AND MAPPED BY HARVEY M. PAYNE, WATER RIGHT ENGINEER.

FILED
June 18, 1937
STATE ENGINEER'S OFFICE

14096 Place in 10056 7042