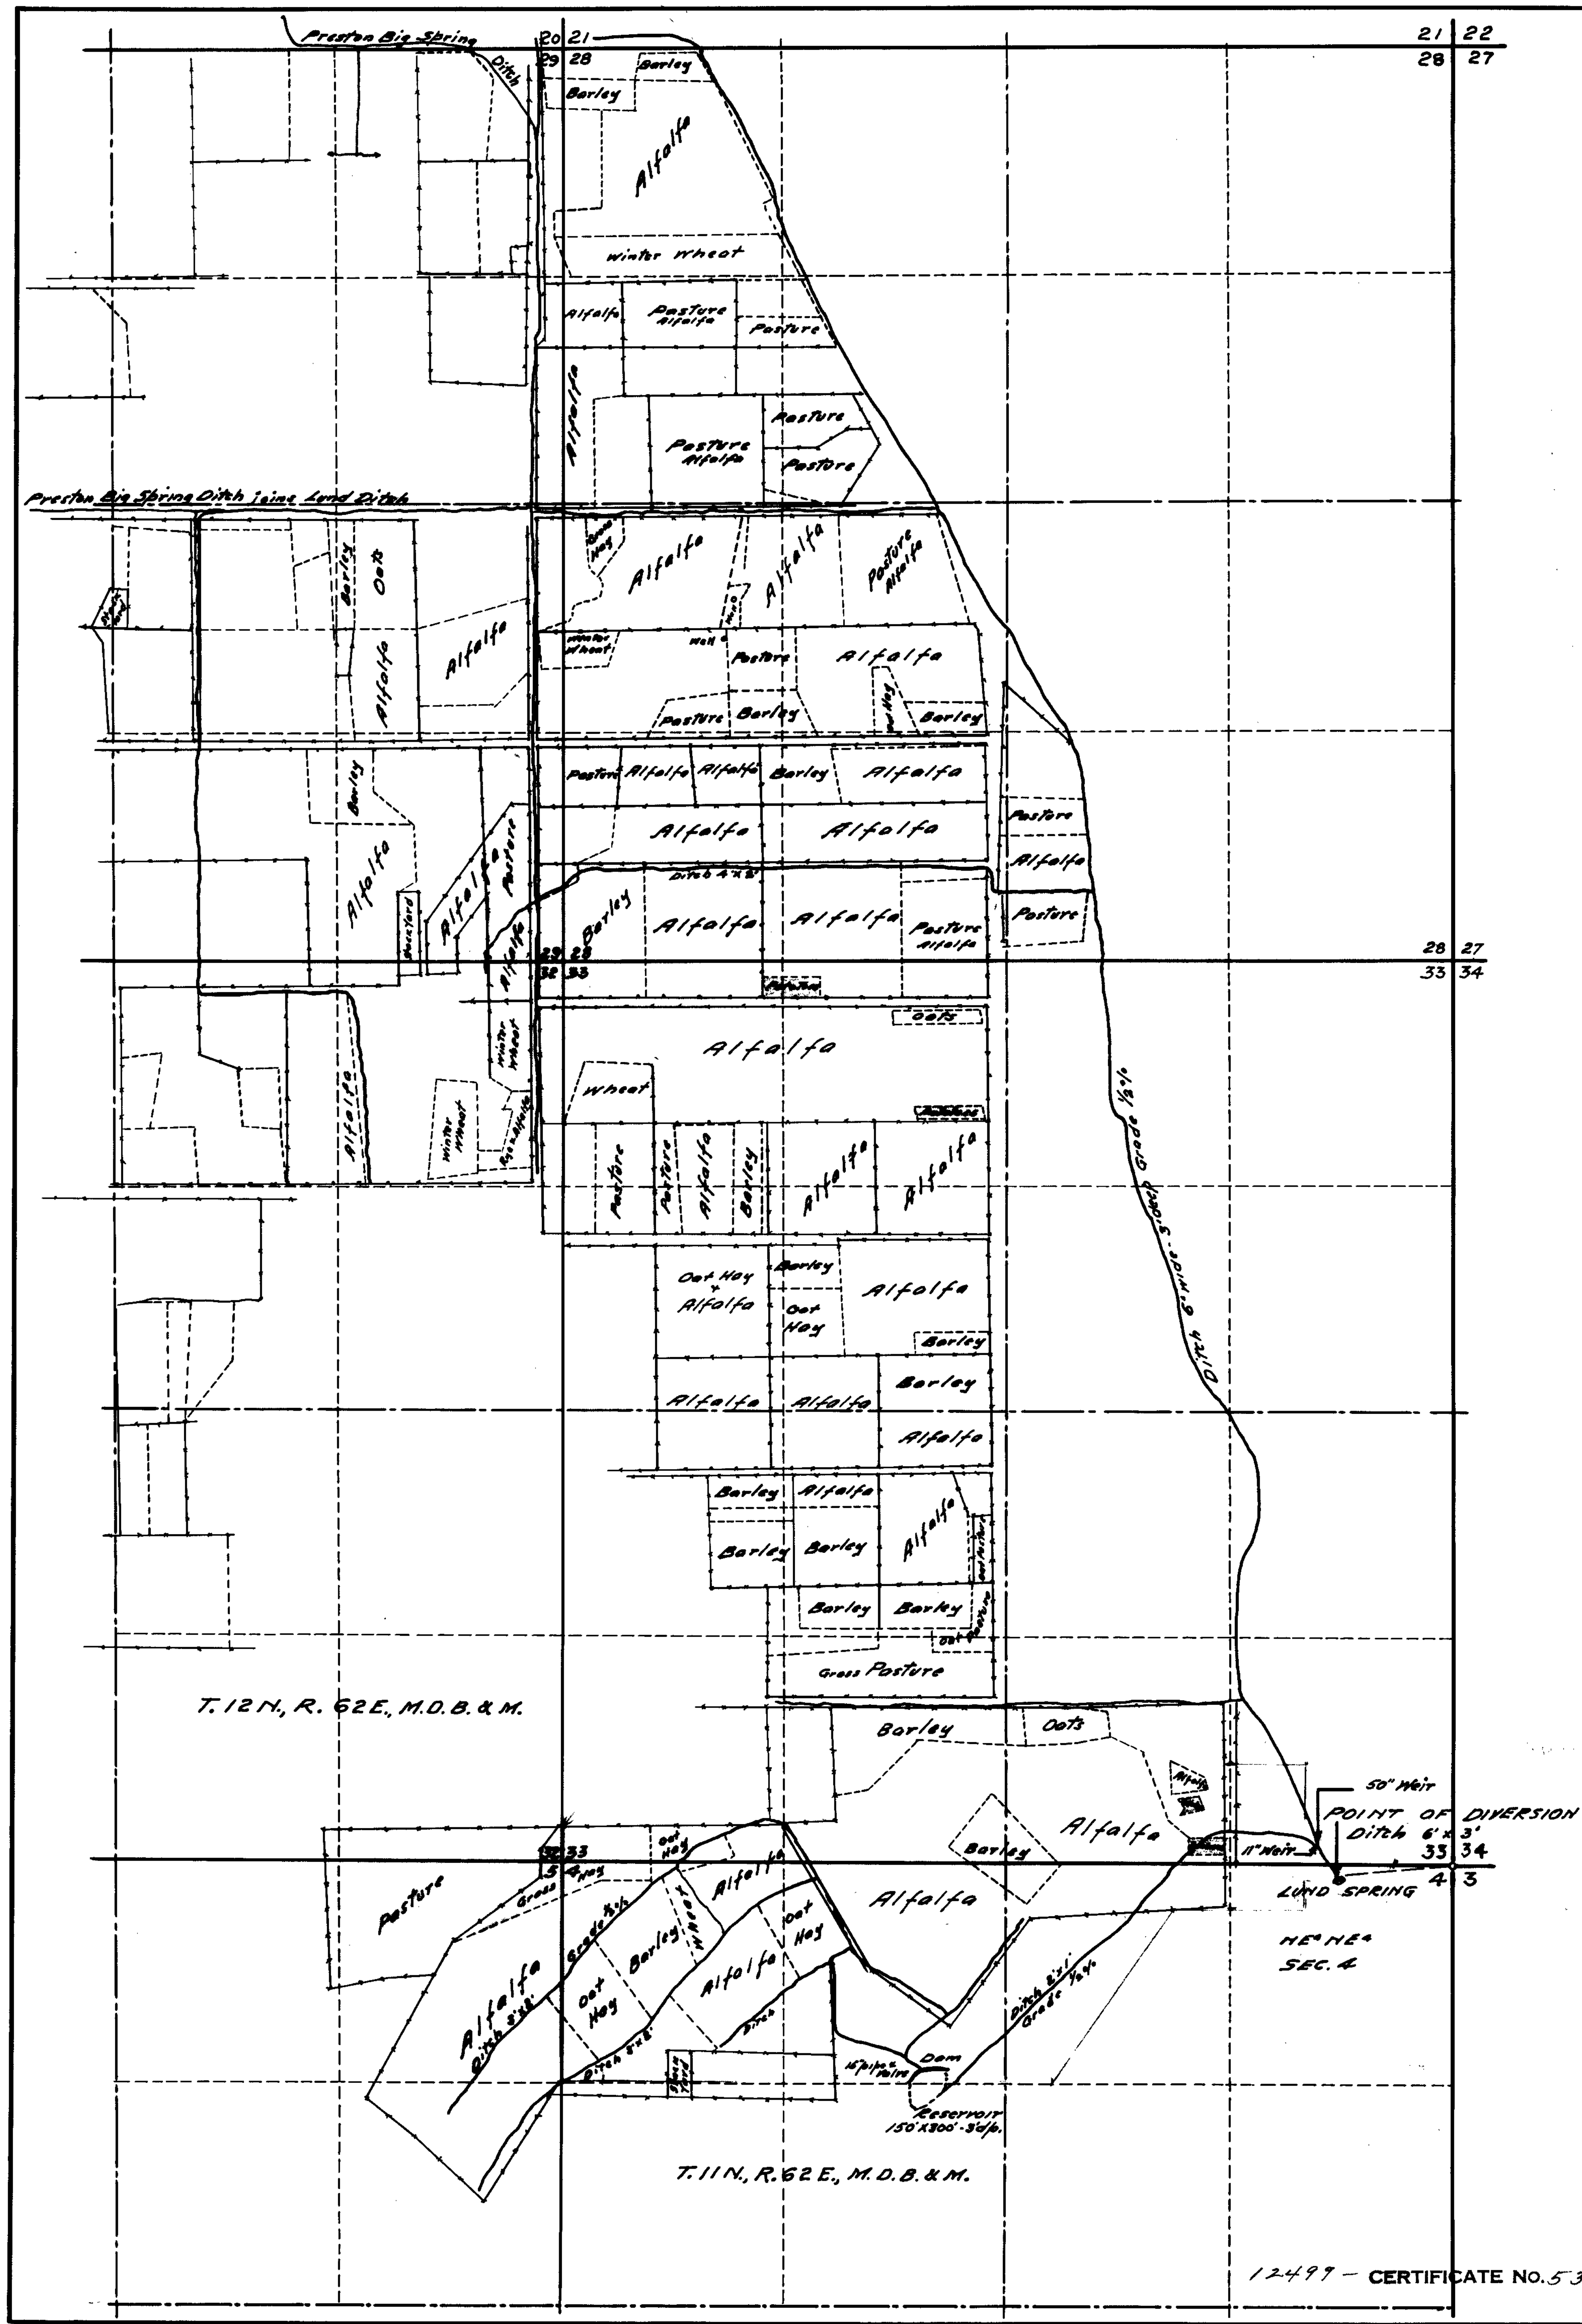

SECTION	SUB-DIVISION	TOWNSHIP	RANGE	CULTIVATED ACREAGE	DESCRIPTION OF CULTURE	DATE OF FIRST CULTURE
28	NW¼NW¼	12N.	62E.	18.86	Alfalfa	
"	"	"	"	9.84	Grain	
"	NE¼NW¼	"	"	0.28	Grain	
"	SE¼NW¼	"	"	0.98	Grain	
"		"	"	8.04	Grain Pasture	
"	SW¼NW¼	"	"	8.45	Alfalfa	
"	"	"	"	15.77	Alfalfa Pasture	
"	"	"	"	2.38	Grain	
"	"	"	"	2.54	Grain Pasture	
"	NW¼SW¼	"	"	3.05	Grain	
"	"	"	"	4.76	Pasture	
"	"	"	"	15.91	Alfalfa	
"	"	"	"	1.25	Grass Hay	
"	NE¼SW¼	"	"	17.43	Alfalfa	
"	"	"	"	1.90	Grain	
"	"	"	"	10.45	Pasture	
"	"	"	"	1.48	Oat Hay	
"	SW¼SW¼	"	"	25.67	Alfalfa	
"	"	"	"	3.42	Pasture	
"	"	"	"	7.67	Grain	
"	SE¼SW¼	"	"	25.88	Alfalfa	
"	"	"	"	6.05	Pasture	
"	"	"	"	2.54	Grain	
33	NW¼NW¼	"	"	1.17	Potatoes	
28	SW¼SE¼	"	"	3.53	Alfalfa	
"	"	"	"	5.70	Pasture	
29	NE¼NE¼	"	"	0.20	Alfalfa	
"	"	"	"	0.46	Grain	
"	SE¼NE¼	"	"	3.95	Alfalfa	
"	NE¼SE¼	"	"	0.08	Alfalfa	
"	"	"	"	0.68	Grain	
"	"	"	"	*13.16	Alfalfa	
"	"	"	"	*6.96	Grain	
"	SE¼SE¼	"	"	*2.62	Grain	
"	"	"	"	*15.87	Alfalfa	
"	"	"	"	1.12	Pasture	
"	"	"	"	1.19	Grain	
32	NE¼NE¼	"	"	*7.83	Alfalfa	
"	"	"	"	*6.33	Grain	
"	"	"	"	0.71	Grain	
"	"	"	"	2.21	Alfalfa	
"	SE¼SE¼	"	"	0.96	Grass Hay	
"	"	"	"	6.08	Pasture	
"	SW¼SE¼	"	"	0.53	Pasture	
33	NW¼NW¼	"	"	24.44	Alfalfa	
"	"	"	"	7.86	Grain	
"	"	"	"	4.06	Pasture	
"	"	"	"	0.39	Pasture	
"	NE¼NW¼	"	"	30.71	Alfalfa	
"	"	"	"	2.70	Pasture	
"	"	"	"	0.97	Grain	
"	"	"	"	1.41	Potatoes	
"	SW¼NW¼	"	"	10.36	Alfalfa	
"	"	"	"	0.79	Oat Hay	
"	"	"	"	1.65	Grain	
"	"	"	"	3.36	Pasture	
"	SE¼NW¼	"	"	24.46	Alfalfa	
"	"	"	"	8.46	Grain	
"	"	"	"	3.30	Oat Hay	
"	NW¼SW¼	"	"	5.66	Alfalfa	
"	"	"	"	5.99	Grain	
"	NE¼SW¼	"	"	19.81	Alfalfa	
"	"	"	"	12.33	Grain	
"	"	"	"	2.05	Pasture	
"	SW¼SW¼	"	"	4.25	Hay	
"	"	"	"	2.41	Alfalfa	
"	"	"	"	0.54	Pasture	
"	SE¼SW¼	"	"	9.10	Pasture	
"	"	"	"	9.39	Grain	
"	"	"	"	14.30	Alfalfa	
"	SW¼SE¼	"	"	4.59	Grain	
"	"	"	"	13.17	Alfalfa	
"	"	"	"	0.64	Garden & Orchard	
5	Lot 2	11N.	62E.	1.82	Pasture	
"	Lot 1	"	"	11.18	Pasture	
"	"	"	"	2.80	Hay	
"	"	"	"	22.19	Alfalfa	
"	SE¼NE¼	"	"	8.59	Alfalfa	
4	Lot 4	"	"	7.04	Hay	
"	"	"	"	7.95	Grain	
"	"	"	"	14.18	Alfalfa	
"	Lot 3	"	"	2.76	Hay	
"	"	"	"	16.05	Alfalfa	
"	"	"	"	0.45	Grain	
"	Lot 2	"	"	0.85	Grain	
"	"	"	"	5.19	Alfalfa	
			TOTAL	606.14	Acres.	

*Also irrigated from Preston Big Spring.

0 500 1000 2000

SCALE 1-IN. = 600 FT.

STATE OF NEVADA }
County of White Pine } ss.

I, F.W. Millard, being first duly sworn, depose and say that this map, consisting of one sheet, has been correctly drawn to the designated scale from field notes of a survey made by me between the 12th and 24th days of August, 1945; that it truly and correctly represents the location and extent of the works used to divert water from LUND SPRING in White Pine County by the LUND IRRIGATION COMPANY for irrigation purposes under application No. 10108. That the point of diversion, the location, size and grades of the diverting channel, location and description of all measuring devices, the location and extent of the lands owned or controlled by the applicant upon which water applied for under application No. 10108 is used together with the area and kind of culture in each 40-acre subdivision, and the location and names of all other works or streams which are crossed by or connected with said works are fully and correctly designated thereon.

F.W. Millard
State Water Right Surveyor.

Subscribed and sworn to before me this 7 day of January, 1946.

[signature]
Notary Public in and for White Pine County, Nevada.
My commission expires Jan 8, 1950

FILED
Apr. 29, 1946

12499 — CERTIFICATE No. 5336 ISSUED
June 7, 1962

Certificate No. 3002 Oct. 19, 1948

MAP TO ACCOMPANY PROOF OF BENEFICIAL USE UNDER APPLICATION NO. 10108 FOR IRRIGATION BY THE LUND IRRIGATION CO. FROM LUND SPRING

SURVEYED AUGUST 13-23-1945.
BY F.W. MILLARD & SON.
ELY, NEVADA.

(S)

12499-10108