SECTION	SUB-DIVISION	TOWNSHIP	RANGE	CULTIVATED ACREAGE	DESCRIPTION OF CULTURE	DATE OF FIRST CULTURE
17	NE¼NE¼	12N.	62 E.	9.62	ALFALFA	✓
"	"	"	"	4.82	WHEAT	✓
"	NW¼NE¼	"	"	1.14	WHEAT	not in permit
"	SE¼NE¼	"	"	11.50	ALFALFA	✓
"	"	"	"	18.25	WHEAT	✓
"	SW¼NE¼	"	"	2.42	WHEAT	not in permit
"	NE¼SE¼	"	"	22.10	ALFALFA	✓
"	"	"	"	2.48	WHEAT	✓
"	SE¼SE¼	"	"	21.30	ALFALFA	✓
20	NE¼NE¼	"	"	4.17	ALFALFA	✓
"	"	"	"	14.00	WHEAT	✓
"	NW¼NE¼	"	"	5.78	ALFALFA	✓
		TOTAL		117.6 ACRES.		

117.58

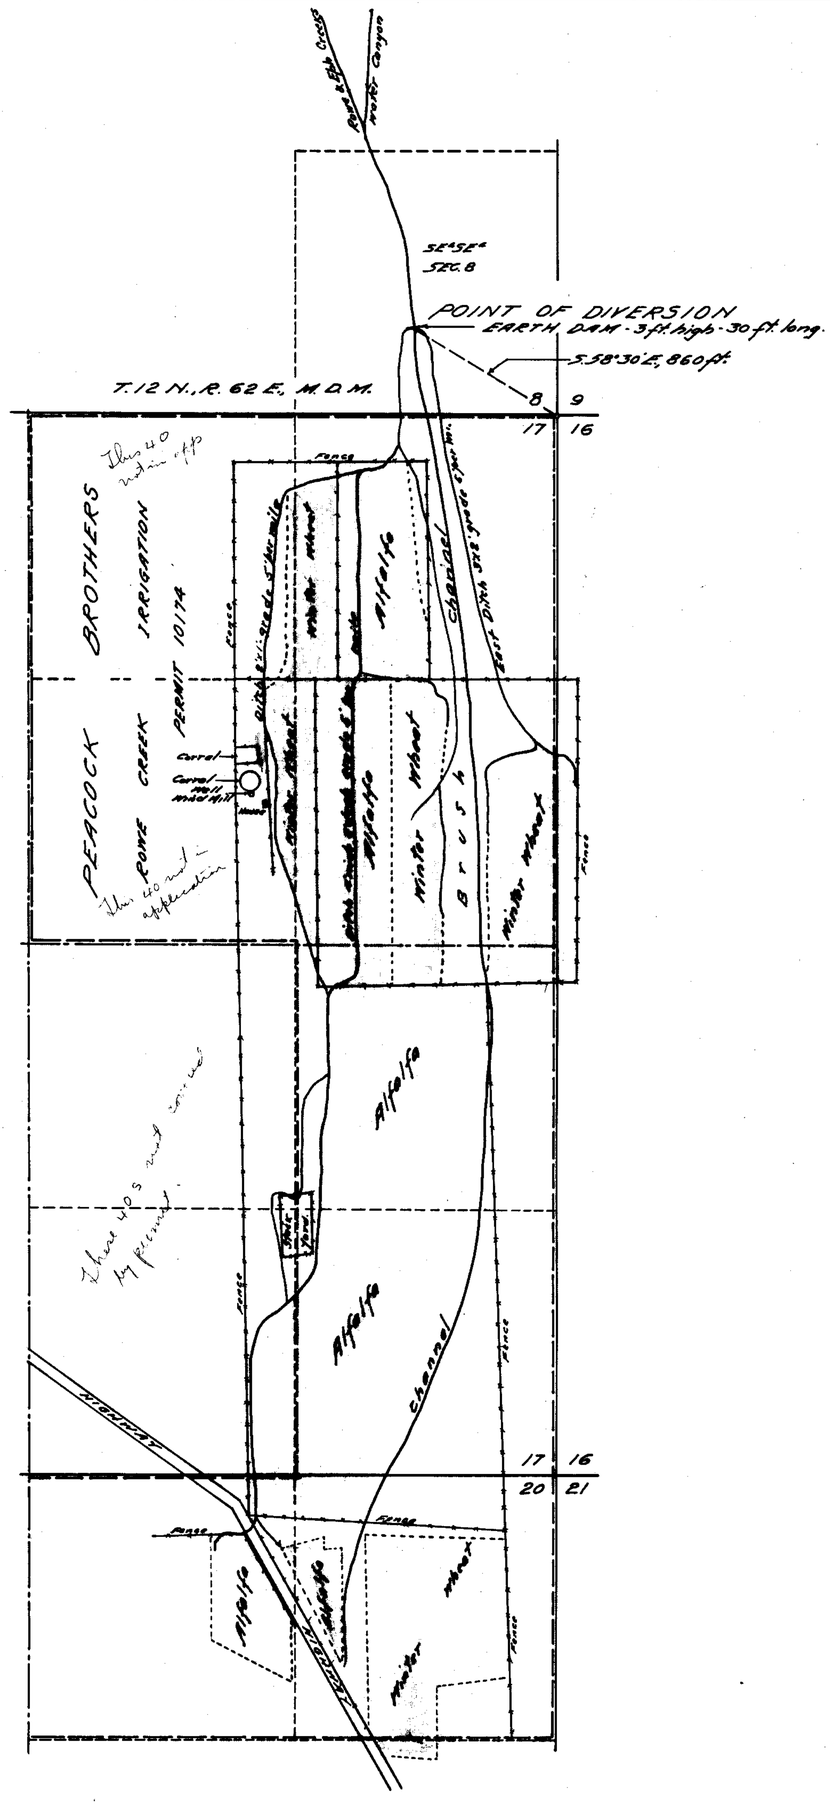

STATE OF NEVADA } SS.
County of White Pine }

I, F.W. Millard, being first duly sworn, depose and say that this map, consisting of one sheet, has been correctly drawn to the designated scale from field notes of a survey made by me between the 1st and 3rd days of November, 1944; that it truly and correctly represents the location and extent of the works used to divert water from ROWE CREEK in White Pine County by PEACOCK BROTHERS for irrigation purposes under application No. 10174. That the point of diversion, the location, size and grades of the diverting channel, location and description of all measuring devices, the location and extent of the lands owned or controlled by the applicants upon which water applied for under Application No. 10174 is used, together with the area and kind of culture in each 40-acre subdivision, the location and names of all other works or streams which are crossed or connected with said works are fully and correctly designated thereon.

F.W. Millard.
State Water Right Surveyor.

Subscribed and sworn to before me this 13th day of November, 1944.

My commission expires 1-6-46 Notary Public in and for White Pine County, Nevada.

0 500 1000
SCALE 1-IN. = 400 FT.

2836 Jan. 5, 1945

Nov. 20, 1944

MAP
TO ACCOMPANY PROOF OF
BENEFICIAL USE
UNDER APPLICATION No. 10174
FOR IRRIGATION
BY PEACOCK BROTHERS
FROM ROWE CREEK
SURVEYED - NOV. 2-1944.
BY - F.W. MILLARD & SON. - ELY - NEVADA.

10174