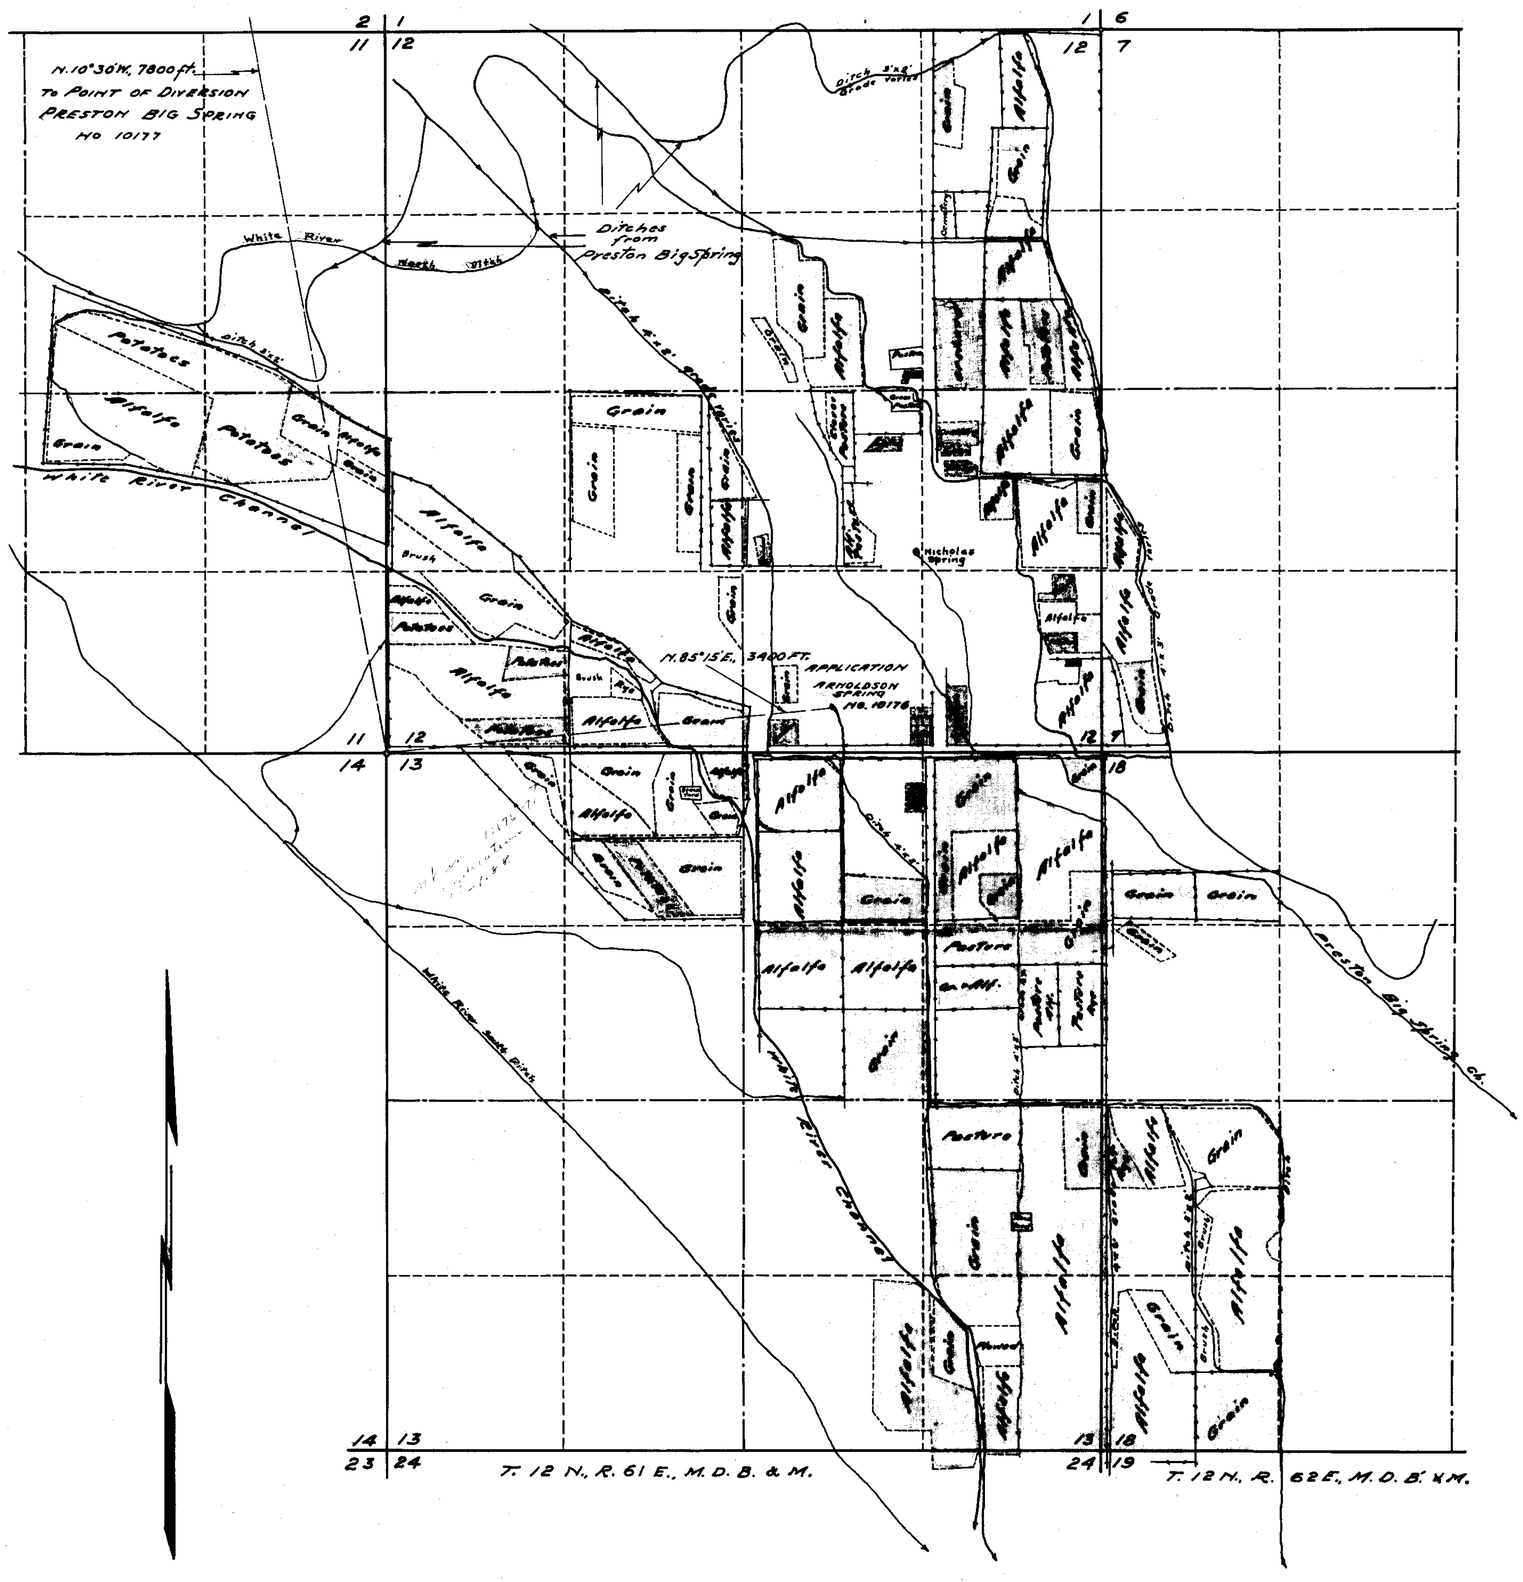

SECTION	SUB-DIVISION	TOWNSHIP	RANGE	CULTIVATED ACREAGE	DESCRIPTION OF CULTURE	DATE OF FIRST CULTURE
11	SW¼NE¼	12N.	61E.	6.56	Alfalfa	
"	"	"	"	5.74	Potatoes	
"	"	"	"	0.16	Grain	
"	SE¼NE¼	"	"	3.36	Potatoes	
"	"	"	"	0.12	Grain	
"	NW¼SE¼	"	"	4.10	Grain	
"	"	"	"	9.76	Alfalfa	
"	"	"	"	0.16	Potatoes	
"	NE¼SE¼	"	"	10.58	Potatoes	
"	"	"	"	2.20	Alfalfa	
"	"	"	"	4.55	Grain	
12	NE¼NE¼	"	"	7.36	Grain	
"	"	"	"	5.21	Alfalfa	
"	SE¼NE¼	"	"	14.19	Alfalfa	
"	"	"	"	5.50	Orchard	
"	"	"	"	3.67	Potatoes	
"	"	"	"	0.17	Grain	
"	SW¼NE¼	"	"	4.92	Alfalfa	
"	"	"	"	8.74	Grain	
"	"	"	"	1.83	[illegible]	
"	NW¼SE¼	"	"	0.34	Alfalfa	
"	"	"	"	0.35	Grain	
"	"	"	"	1.52	[illegible]	
"	"	"	"	4.14	Pasture	
"	NE¼SE¼	"	"	16.66	Alfalfa	
"	"	"	"	6.37	Grain	
"	"	"	"	2.18	[illegible]	
"	SE¼SE¼	"	"	8.08	Alfalfa	
"	"	"	"	3.54	[illegible]	
"	SW¼SE¼	"	"	1.81	Orchard	
"	"	"	"	1.89	Grain	
"	NW¼SW¼	"	"	6.32	Alfalfa	
"	"	"	"	0.02	Grain	
"	NE¼SW¼	"	"	17.11	Grain	
"	"	"	"	2.83	Alfalfa	
"	SE¼SW¼	"	"	6.74	Alfalfa	
"	"	"	"	7.35	Grain	
"	"	"	"	0.29	Potatoes	
"	SW¼SW¼	"	"	13.58	Alfalfa	
"	"	"	"	7.22	Grain	
"	"	"	"	7.43	Potatoes	
13	NW¼NW¼	"	"	1.88	Grain	
"	NE¼NW¼	"	"	20.18	Grain	
"	"	"	"	3.46	Potatoes	
"	"	"	"	6.15	Alfalfa	
"	NW¼NE¼	"	"	18.17	Alfalfa	
"	"	"	"	4.02	Grain	
"	"	"	"	0.66	Garden	
"	NE¼NE¼	"	"	15.66	Alfalfa	
"	"	"	"	13.33	Grain	
"	"	"	"	0.11	Pasture	
"	"	"	"	0.10	Garden	
"	SE¼NE¼	"	"	4.37	Grain	
"	"	"	"	4.86	Alfalfa	
"	"	"	"	12.18	Pasture	
"	SW¼NE¼	"	"	17.41	Alfalfa	
"	"	"	"	9.02	Grain	
"	NE¼SE¼	"	"	7.18	Pasture	
"	"	"	"	15.48	Grain	
"	"	"	"	14.02	Alfalfa	
"	SE¼SE¼	"	"	27.31	Alfalfa	
"	"	"	"	7.92	Grain	
"	SW¼SE¼	"	"	8.65	Alfalfa	
7	NW¼SW¼	12N.	62E.	8.51	Alfalfa	
"	SW¼SW¼	"	"	6.40	Alfalfa	
"	"	"	"	2.74	Grain	
18	NW¼NW¼	"	"	9.10	Grain	
"	SW¼NW¼	"	"	1.13	Grain	
"	"	"	"	0.27	Pasture	
"	NW¼SW¼	"	"	10.43	Grain	
"	"	"	"	12.61	Alfalfa	
"	SW¼SW¼	"	"	21.14	Alfalfa	
"	"	"	"	11.66	Grain	
"	NE¼SW¼	"	"	0.20	Alfalfa	
"	SE¼SW¼	"	"	0.48	Alfalfa	
SHEET No. 1 - TOTAL - 505.83 ACRES.						

0 500' 1000' 2000'

SCALE 1-IN. = 600 FT.

Certificate No. 3022 Issued Jan. 23, 1947

Certificate No. 3023 Issued Jan. 23, 1947

FILED
Dec. 6, 1946
State Engineer

MAP TO ACCOMPANY
PROOF OF BENEFICIAL USE
UNDER APPLICATIONS 10176 & 10177
FOR IRRIGATION BY THE
PRESTON IRRIGATION CO.
FROM ARNOLDSON SPRING
AND PRESTON BIG SPRING
SURVEYED JUNE 18-26-1945.
BY- R.W. MILLARD & SON - ELY - NEVADA.

SHEET No. 1 OF TWO SHEETS.

10176–10177

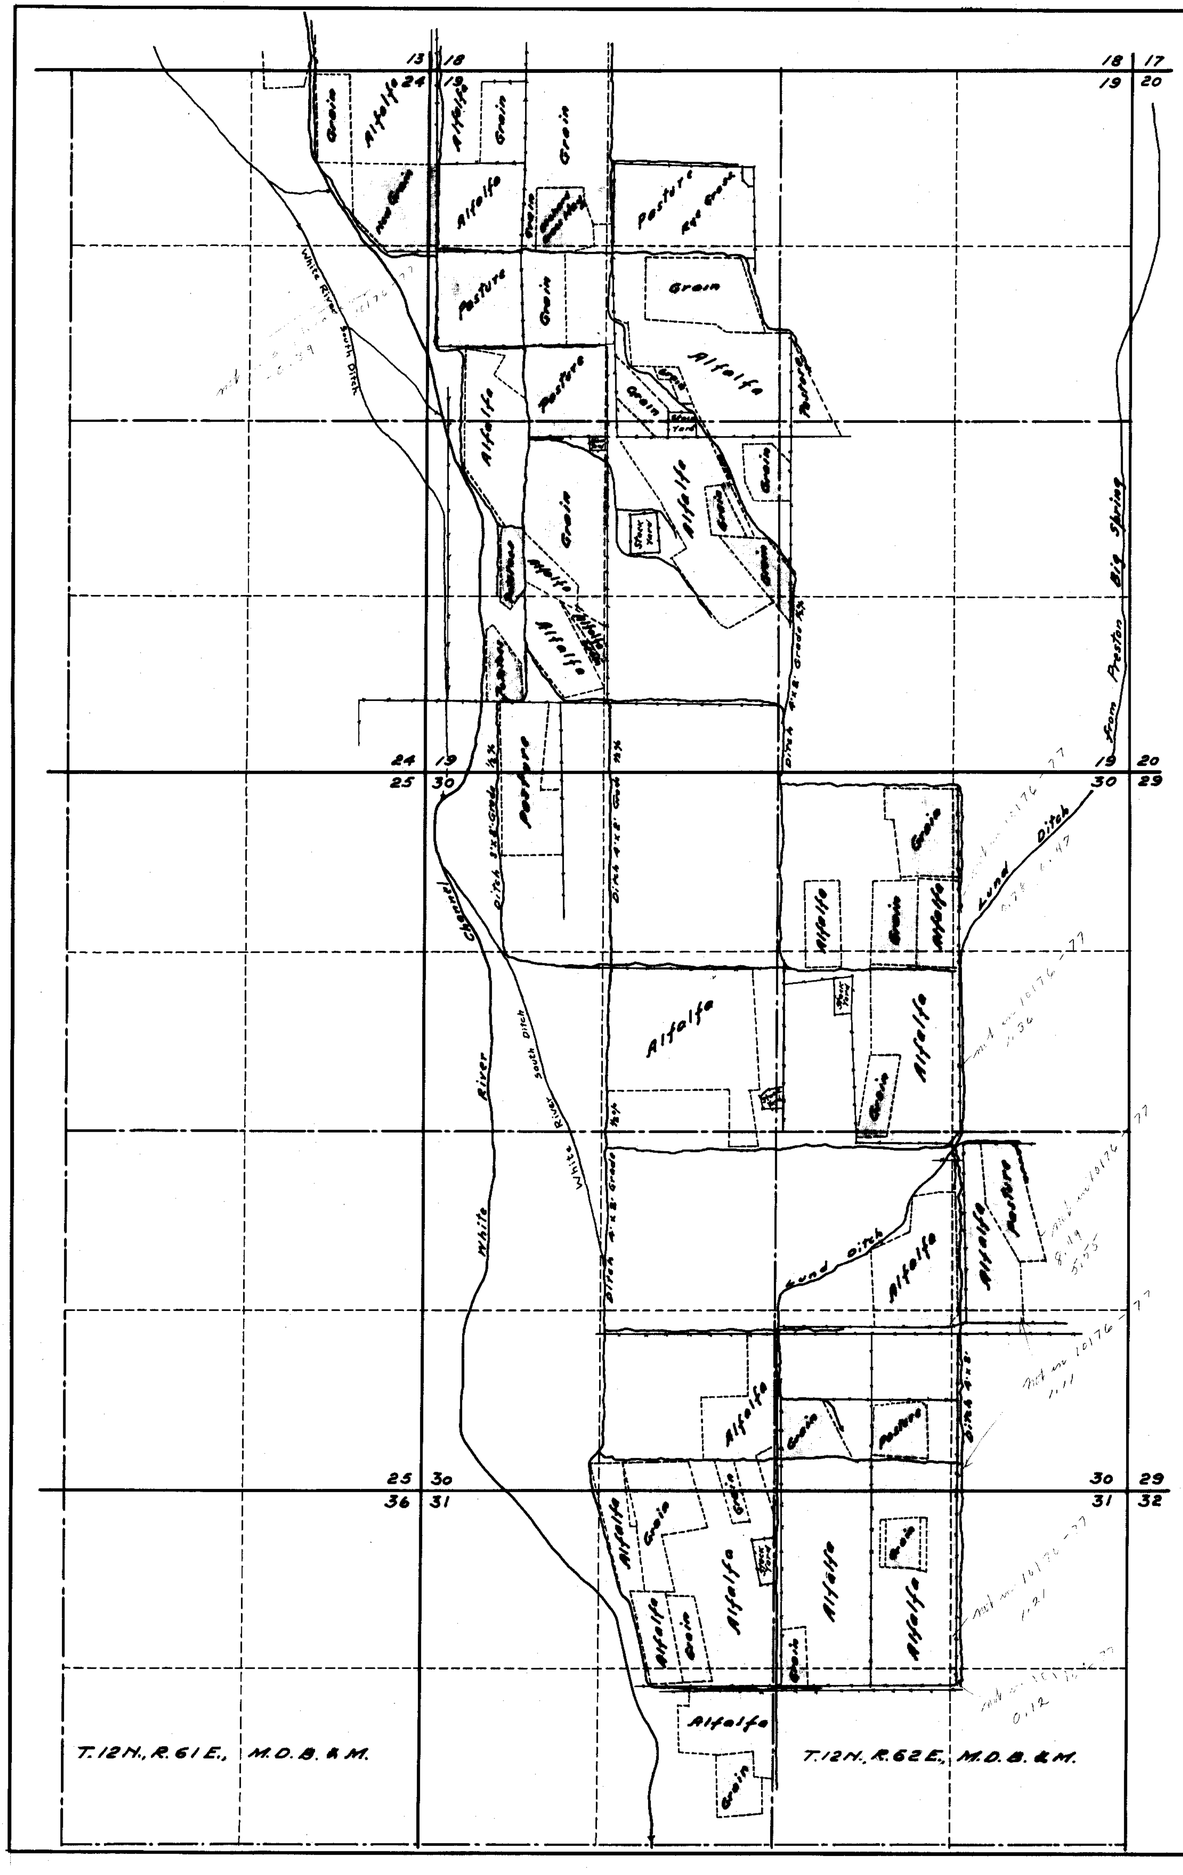

SECTION	SUB-DIVISION	TOWNSHIP	RANGE	CULTIVATED ACREAGE	DESCRIPTION OF CULTURE	DATE OF FIRST CULTIVATION
24	NE¼NE¼	10176 12 N.	61 E.	11.70	Grain	
"	"	10176 "	"	10.78	Alfalfa	
"	SE¼NE¼	10176 "	"	0.39	Grain	
19	NW¼NW¼	10176 12 N.	62 E.	19.08	Grain	
"	"	10176 "	"	14.58	Alfalfa	
"	"	10176 "	"	3.89	Gn. Hay	
"	NE¼NW¼	10176 "	"	13.46	Pasture	
"	SE¼NW¼	10176 "	"	1.94	Pasture	
"	"	10176 "	"	16.20	Alfalfa	
"	"	10176 "	"	11.74	Grain	
"	SW¼NW¼	10176 "	"	5.80	Grain	
"	"	10176 "	"	0.38	Gn. Hay	
"	"	10176 "	"	4.77	Alfalfa	
"	"	10176 "	"	18.10	Pasture	
"	SW¼NE¼	10176 "	"	1.15	Alfalfa	
"	"	10176 "	"	2.80	Pasture	
"	NW¼SE¼	10176 "	"	0.36	Pasture	
"	"	10176 "	"	0.22	Alfalfa	
"	"	10176 "	"	1.13	Grain	
"	NW¼SW¼	10176 "	"	9.23	Alfalfa	
"	"	10176 "	"	11.99	Grain	
"	"	10176 "	"	1.78	Potatoes	
"	"	10176 "	"	1.60	Pasture	
"	NE¼SW¼	10176 "	"	14.35	Alfalfa	
"	"	10176 "	"	6.93	Grain	
"	SE¼SW¼	10176 "	"	1.62	Alfalfa	
"	"	10176 "	"	0.10	Grain	
"	SW¼SW¼	10176 "	"	1.32	Grain	
"	"	10176 "	"	6.56	Alfalfa	
"	"	10176 "	"	2.73	Potatoes	
"	"	10176 "	"	3.87	Pasture	
"	SW¼SE¼	10176 "	"	0.27	Grain	
30	SW¼SE¼	10176 "	"	0.14	Alfalfa	
"	SE¼SW¼	10176 "	"	10.37	Alfalfa	
"	"	10176 "	"	3.88	Grain	
"	SW¼SE¼	10176 "	"	4.05	Grain	
"	"	10176 "	"	3.86	Pasture	
"	"	10176 "	"	7.67	Alfalfa	
"	SE¼SE¼	10176 "	"	6.11	Alfalfa	
"	NE¼SE¼	10176 "	"	3.60	Alfalfa	
"	"	10176 "	"	5.56	Pasture	
"	NW¼SE¼	10176 "	"	11.08	Alfalfa	
"	"	10176 "	"	0.86	Grain	
"	NE¼SW¼	10176 "	"	0.58	Alfalfa	
"	SE¼NW¼	10176 "	"	23.29	Alfalfa	
"	NW¼NE¼	10176 "	"	6.86	Alfalfa	
"	"	10176 "	"	10.61	Grain	
"	NE¼NE¼	10176 "	"	0.78	Grain	
"	"	10176 "	"	0.47	Alfalfa	
"	SE¼NE¼	10176 "	"	7.36	Alfalfa	
"	SW¼NE¼	10176 "	"	16.18	Alfalfa	
"	"	10176 "	"	3.83	Grain	
"	NW¼NW¼	10176 "	"	5.67	Pasture	
31	SE¼NW¼	10176 "	"	3.82	Grain	
"	"	10176 "	"	9.82	Alfalfa	
"	SW¼NE¼	10176 "	"	0.62	Grain	
"	"	10176 "	"	3.47	Alfalfa	
"	NW¼NE¼	10176 "	"	3.81	Grain	
"	"	10176 "	"	33.70	Alfalfa	
"	NE¼NW¼	10176 "	"	23.41	Alfalfa	
"	"	10176 "	"	0.35	Grain	
"	SE¼NE¼	10176 "	"	0.12	Alfalfa	
"	NE¼NE¼	10176 "	"	1.21	Alfalfa	

SHEET NO. 2 TOTAL 413.57 ACRES.

10176

TOTAL SHEETS #1 & #2 919.40 ACRES.

STATE OF NEVADA }
County of White Pine } SS.

I, F. W. Millard, being first duly sworn, depose and say that this map, consisting of two sheets numbered from 1 to 2, inclusive, has been correctly drawn to the designated scale from field notes of a survey made by me between the 17th. and 27th. days of June, 1945; that it truly and correctly represents the location and extent of the works used to divert water from ARNOLDSON SPRING and from PRESTON BIG SPRING in White Pine County, by the PRESTON IRRIGATION COMPANY for irrigation purposes under applications No. 10176 and 10177. That the points of diversion, the location, size and grades of the diverting channels, location and description of all measuring devices, the location and extent of the lands owned or controlled by the applicant upon which water applied for under applications No. 10176 and 10177 is used together with the area and kind of culture in each 40-acre subdivision, the location and names of all other works or streams which are crossed by or connected with said works are fully and correctly designated thereon.

F.W. Millard
State Water Right Surveyor.

Subscribed and sworn to before me this 17 day of January, 1946.

Notary Public in and for White Pine County, Nevada.
My commission expires Jan 6, 1950

0 500' 1000' 2000'
SCALE 1-IN. = 600 FT.

SHEET NO. 2 OF TWO SHEETS.

MAP TO ACCOMPANY
PROOF OF BENEFICIAL USE
UNDER APPLICATIONS #10176 & 10177
FOR IRRIGATION BY THE
PRESTON IRRIGATION CO.
FROM ARNOLDSON SPRING
AND PRESTON BIG SPRING
SURVEYED JUNE 18-26, 1945
BY F.W. MILLARD & SON, ELY, NEVADA.

10176-10177