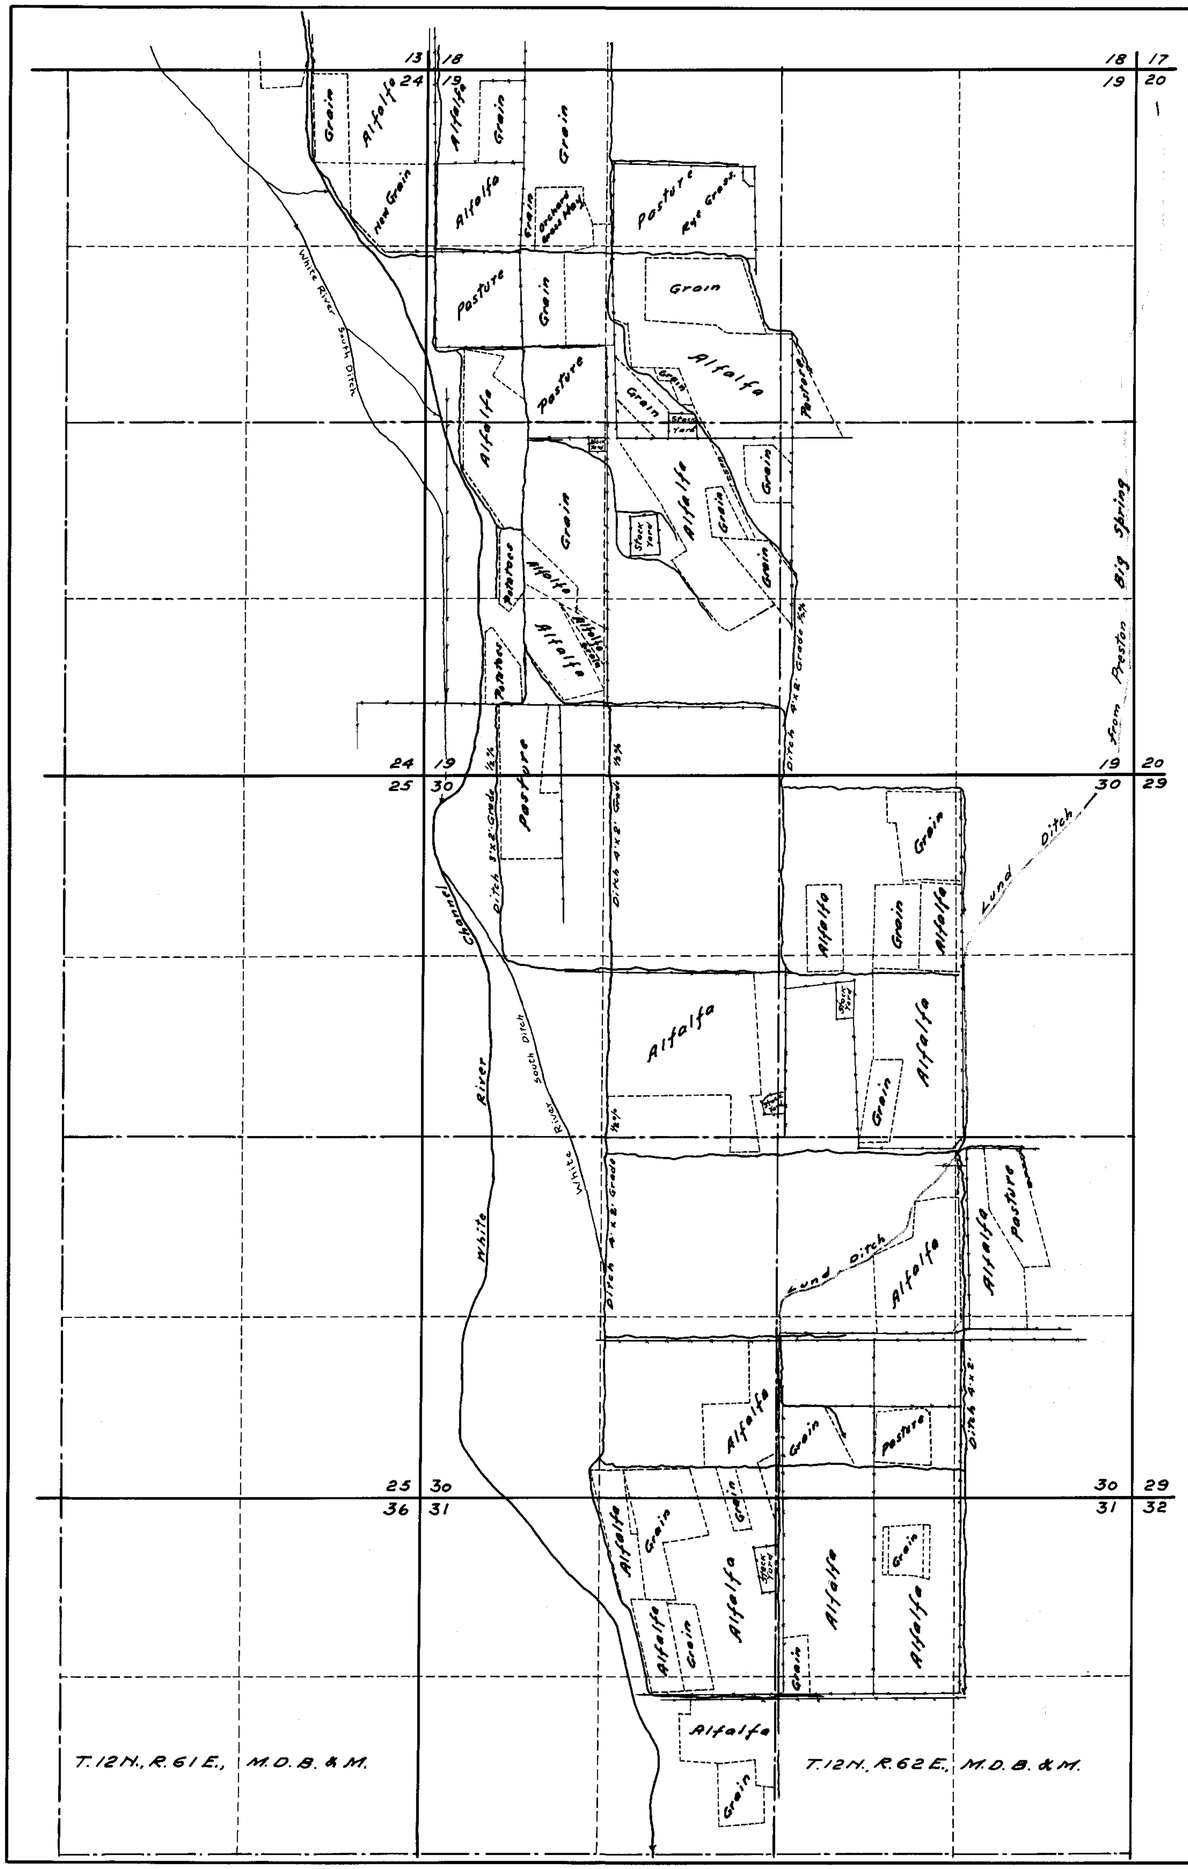


| SECTION | SUB-DIVISION | TOWNSHIP | RANGE | CULTIVATED ACREAGE | DESCRIPTION OF CULTURE | DATE OF FIRST CULTURE |
|---|---|---|---|---|---|---|
| 24 | NE¼NE¼ | 12 N. | 61 E. | 11.70 | Grain | |
| " | " | " | " | 10.73 | Alfalfa | |
| " | SE¼NE¼ | " | " | 0.39 | Grain | |
| 19 | NW¼NW¼ | 12 N. | 62 E. | 19.08 | Grain | |
| " | " | " | " | 14.58 | Alfalfa | |
| " | " | " | " | 3.89 | Gr. Hay | |
| " | NE¼NW¼ | " | " | 13.46 | Pasture | |
| " | SE¼NW¼ | " | " | 1.94 | Pasture | |
| " | " | " | " | 16.20 | Alfalfa | |
| " | " | " | " | 11.74 | Grain | |
| " | SW¼NW¼ | " | " | 5.30 | Grain | |
| " | " | " | " | 0.39 | Gr. Hay | |
| " | " | " | " | 4.77 | Alfalfa | |
| " | " | " | " | 18.10 | Pasture | |
| " | SW¼NE¼ | " | " | 1.15 | Alfalfa | |
| " | " | " | " | 2.20 | Pasture | |
| " | NW¼SE¼ | " | " | 0.96 | Pasture | |
| " | " | " | " | 0.22 | Alfalfa | |
| " | " | " | " | 1.13 | Grain | |
| " | NW¼SW¼ | " | " | 9.23 | Alfalfa | |
| " | " | " | " | 11.99 | Grain | |
| " | " | " | " | 1.78 | Potatoes | |
| " | " | " | " | 1.60 | Pasture | |
| " | NE¼SW¼ | " | " | 14.35 | Alfalfa | |
| " | " | " | " | 6.93 | Grain | |
| " | SE¼SW¼ | " | " | 1.62 | Alfalfa | |
| " | " | " | " | 0.10 | Grain | |
| " | SW¼SW¼ | " | " | 1.32 | Grain | |
| " | " | " | " | 6.56 | Alfalfa | |
| " | " | " | " | 2.73 | Potatoes | |
| " | " | " | " | 3.97 | Pasture | |
| " | SW¼SE¼ | " | " | 0.27 | Grain | |
| 30 | SW¼SW¼ | " | " | 0.14 | Alfalfa | |
| " | SE¼SW¼ | " | " | 10.87 | Alfalfa | |
| " | " | " | " | 3.08 | Grain | |
| " | SW¼SE¼ | " | " | 4.05 | Grain | |
| " | " | " | " | 3.56 | Pasture | |
| " | " | " | " | 7.67 | Alfalfa | |
| " | SE¼SE¼ | " | " | 1.11 | Alfalfa | |
| " | NE¼SE¼ | " | " | 8.49 | Alfalfa | |
| " | " | " | " | 5.55 | Pasture | |
| " | NW¼SE¼ | " | " | 11.02 | Alfalfa | |
| " | " | " | " | 0.26 | Grain | |
| " | NE¼SW¼ | " | " | 0.52 | Alfalfa | |
| " | SE¼NW¼ | " | " | 23.29 | Alfalfa | |
| " | NW¼NE¼ | " | " | 6.26 | Alfalfa | |
| " | " | " | " | 10.61 | Grain | |
| " | NE¼NE¼ | " | " | 0.78 | Grain | |
| " | " | " | " | 0.47 | Alfalfa | |
| " | SE¼NE¼ | " | " | 1.36 | Alfalfa | |
| " | SW¼NE¼ | " | " | 16.18 | Alfalfa | |
| " | " | " | " | 3.83 | Grain | |
| " | NW¼NW¼ | " | " | 5.67 | Pasture | |
| 31 | SE¼NW¼ | " | " | 3.92 | Grain | |
| " | " | " | " | 9.82 | Alfalfa | |
| " | SW¼NE¼ | " | " | 0.62 | Grain | |
| " | " | " | " | 3.47 | Alfalfa | |
| " | NW¼NE¼ | " | " | 3.51 | Grain | |
| " | " | " | " | 33.70 | Alfalfa | |
| " | NE¼NW¼ | " | " | 23.41 | Alfalfa | |
| " | " | " | " | 9.25 | Grain | |
| " | SE¼NE¼ | " | " | 0.12 | Alfalfa | |
| " | NE¼NE¼ | " | " | 1.21 | Alfalfa. | |
| SHEET NO. 2 TOTAL 413.57 ACRES. | | | | | | |

TOTAL SHEETS #1 & #2 919.40 ACRES.

STATE OF NEVADA }
County of White Pine } SS.

I, F. W. Millard, being first duly sworn, depose and say that this map, consisting of two sheets numbered from 1 to 2, inclusive, has been correctly drawn to the designated scale from field notes of a survey made by me between the 17th. and 27th. days of June, 1945; that it truly and correctly represents the location and extent of the works used to divert water from ARNOLDSON SPRING and from PRESTON BIG SPRING in White Pine County, by the PRESTON IRRIGATION COMPANY for irrigation purposes under applications No. 10176 and 10177. That the points of diversion, the location, size and grades of the diverting channels, location and description of all measuring devices, the location and extent of the lands owned or controlled by the applicant upon which water applied for under applications No. 10176 and 10177 is used together with the area and kind of culture in each 40-acre subdivision, the location and names of all other works or streams which are crossed by or connected with said works are fully and correctly designated thereon.

F. W. Millard
State Water Right Surveyor.

Subscribed and sworn to before me this 17 day of January, 1946.

[illegible]
Notary Public in and for White Pine County, Nevada.
My commission expires [illegible] 6, 1947

0 500' 1000' 2000'
SCALE 1-IN. = 600 FT.

SHEET NO. 2 OF TWO SHEETS.

MAP TO ACCOMPANY
PROOF OF BENEFICIAL USE
UNDER APPLICATIONS #10176 & 10177
FOR IRRIGATION BY THE
PRESTON IRRIGATION CO.
FROM ARNOLDSON SPRING
AND PRESTON BIG SPRING
SURVEYED JUNE 18-26, 1945
BY F.W. MILLARD & SON, ELY, NEVADA.

10176—10177