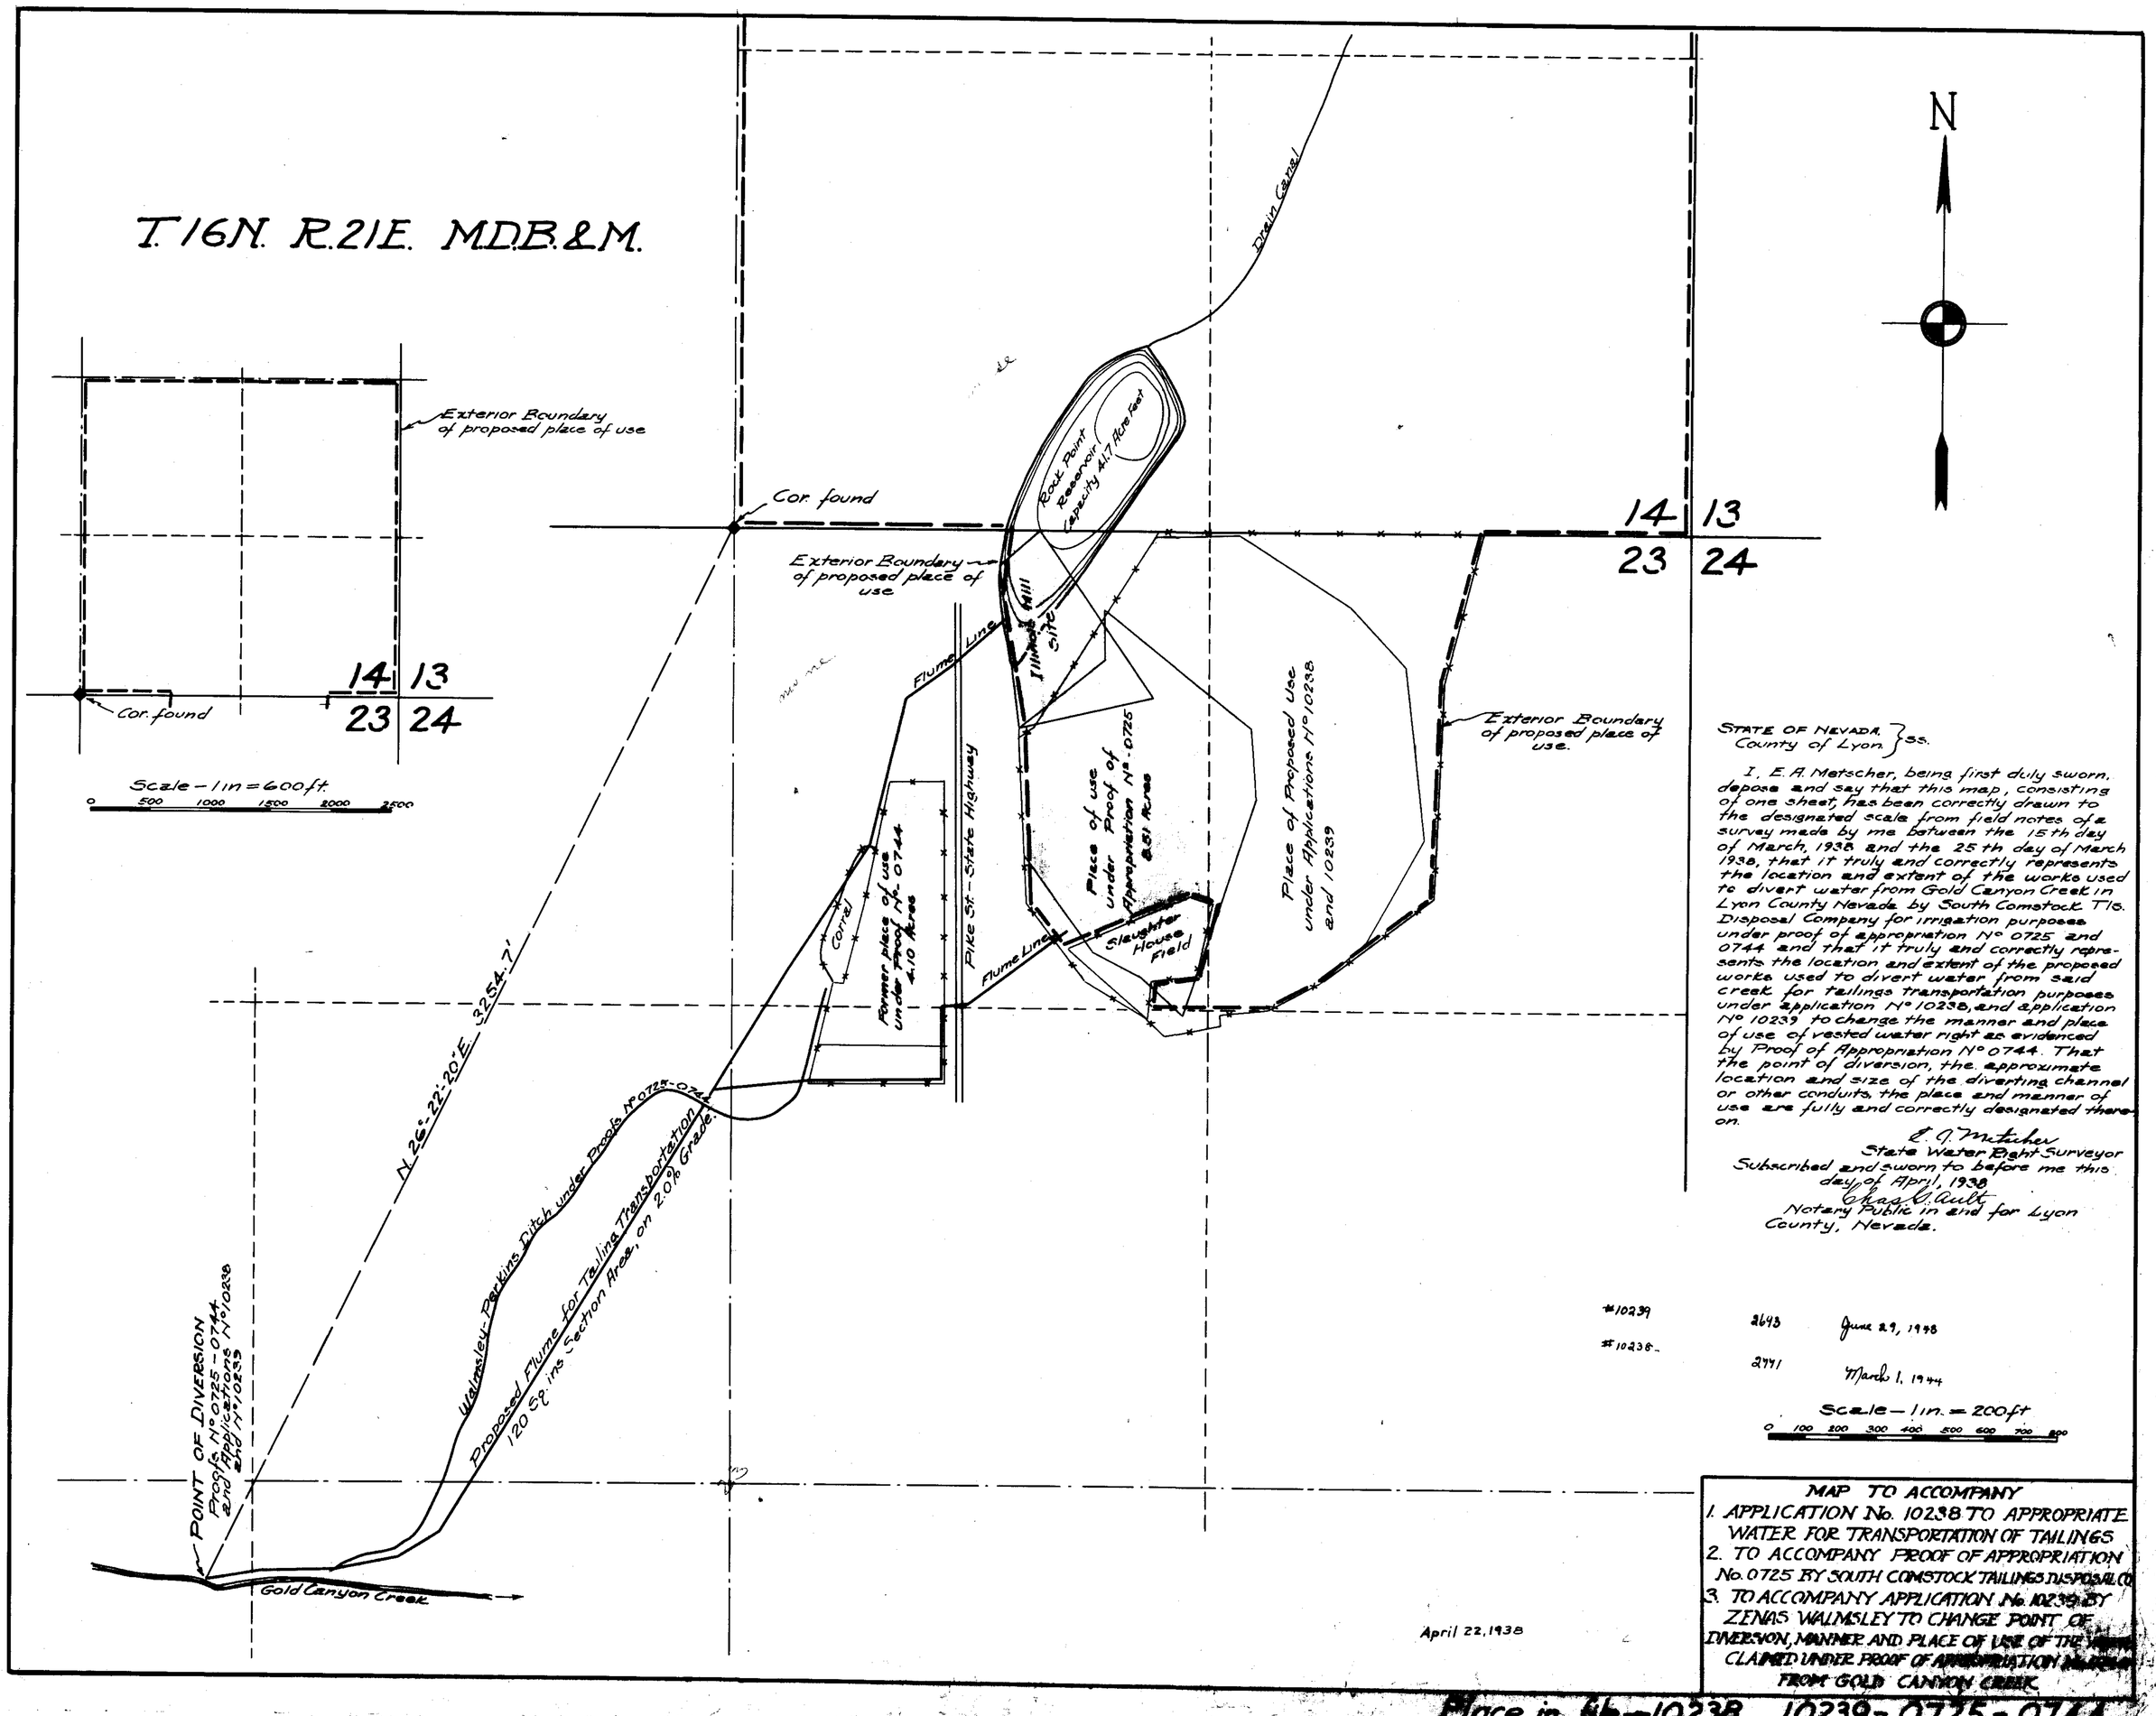

STATE OF NEVADA, County of Lyon } ss.

I, E. A. Metscher, being first duly sworn, depose and say that this map, consisting of one sheet, has been correctly drawn to the designated scale from field notes of a survey made by me between the 15th day of March, 1938 and the 25th day of March 1938, that it truly and correctly represents the location and extent of the works used to divert water from Gold Canyon Creek in Lyon County Nevada by South Comstock Tls. Disposal Company for irrigation purposes under proof of appropriation No 0725 and 0744 and that it truly and correctly represents the location and extent of the proposed works used to divert water from said creek for tailings transportation purposes under application No 10238, and application No 10239 to change the manner and place of use of vested water right as evidenced by Proof of Appropriation No 0744. That the point of diversion, the approximate location and size of the diverting channel or other conduits, the place and manner of use are fully and correctly designated thereon.

E. A. Metscher
State Water Right Surveyor

Subscribed and sworn to before me this day of April, 1938

Chas. G. Ault
Notary Public in and for Lyon County, Nevada.

MAP TO ACCOMPANY
1. APPLICATION No. 10238 TO APPROPRIATE WATER FOR TRANSPORTATION OF TAILINGS
2. TO ACCOMPANY PROOF OF APPROPRIATION No. 0725 BY SOUTH COMSTOCK TAILINGS DISPOSAL CO.
3. TO ACCOMPANY APPLICATION No. 10239 BY ZENAS WALMSLEY TO CHANGE POINT OF DIVERSION, MANNER AND PLACE OF USE OF THE [illegible] CLAIMED UNDER PROOF OF APPROPRIATION [illegible] FROM GOLD CANYON CREEK

Place in file - 10238 10239 - 0725 - 0744