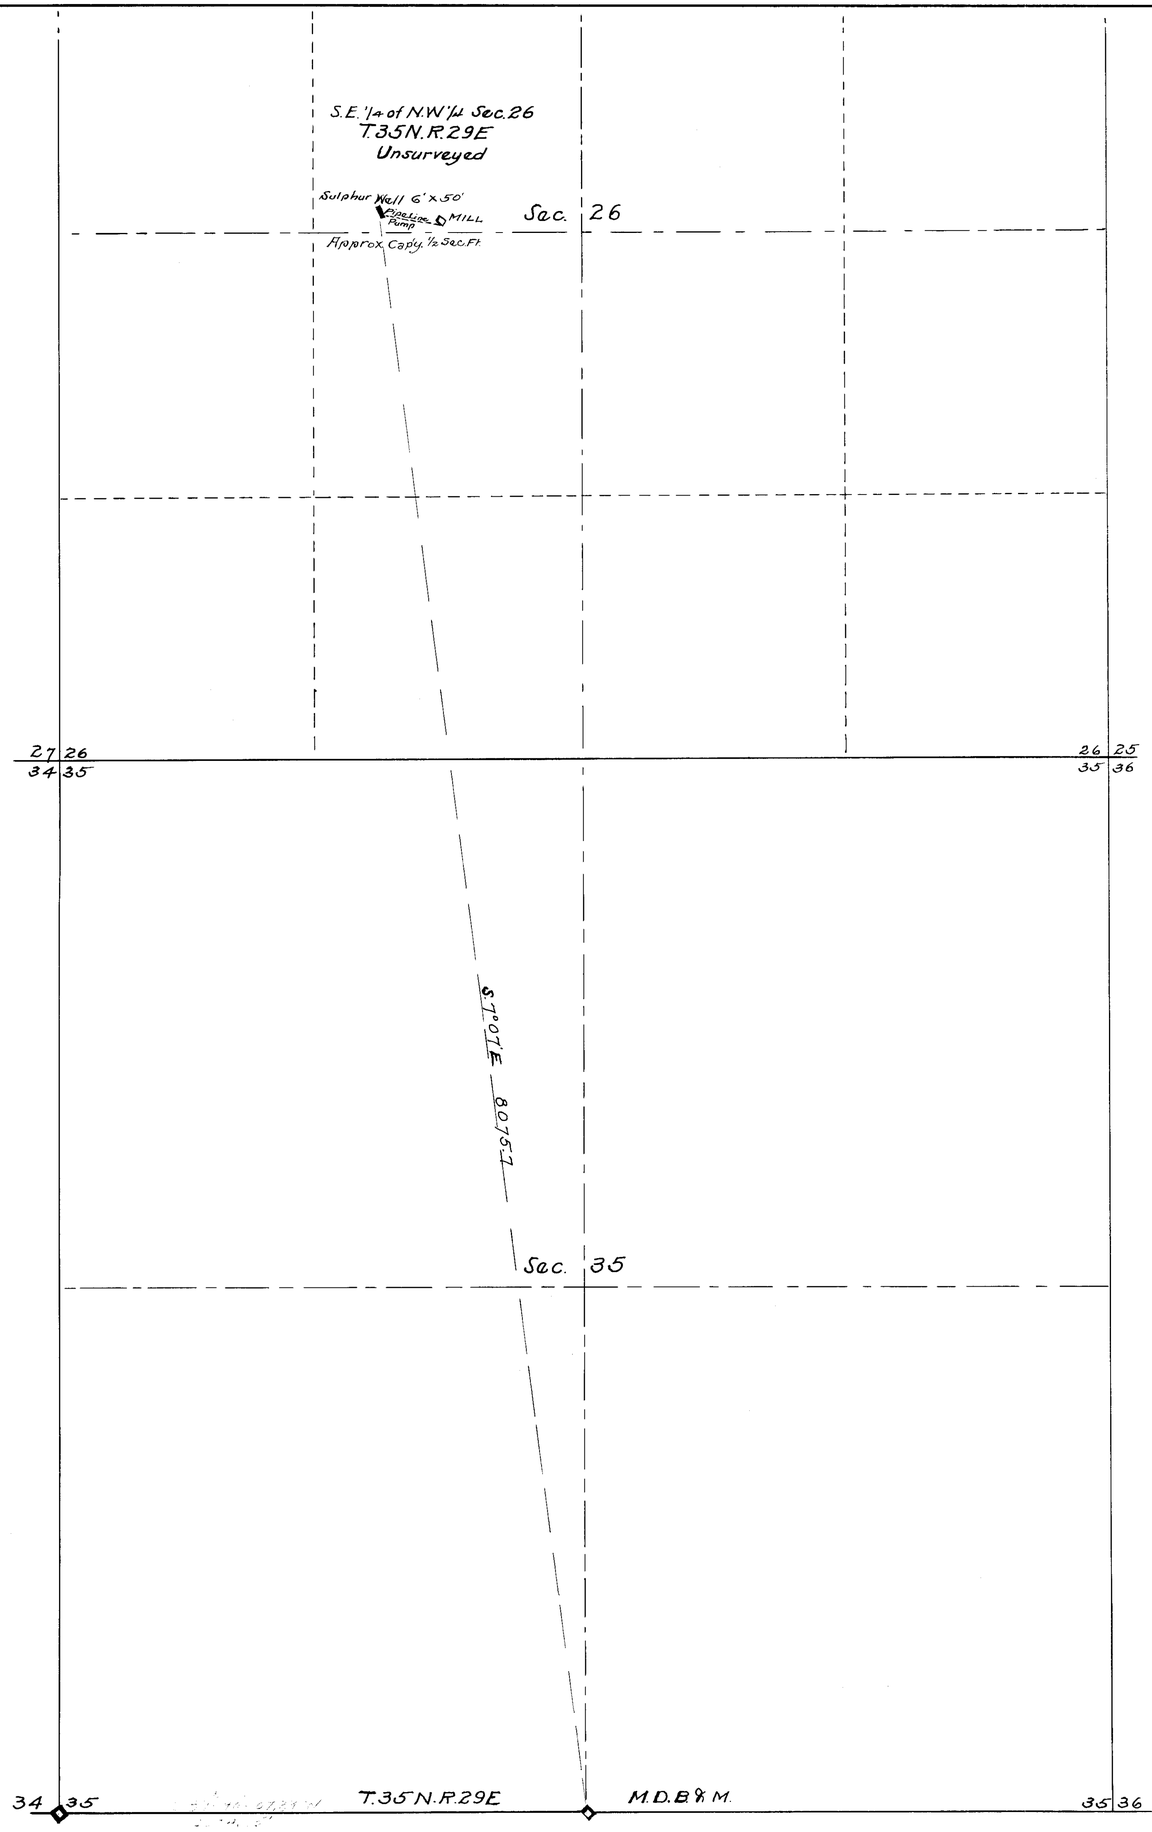

State of Nevada
County of Humboldt S.S.

I, John G. Huntington, being first duly sworn, depose and say that this map has been correctly drawn to the designated scale from field notes of a survey made by me between the second day of November 1946 and the twenty first day of January 1948; that it truly and correctly represents the location and extent of the works used to divert water from Sulphur Spring Well by W.S. Peterson Humboldt County for mining and milling purposes under application No. 10284. That the point of diversion, the location of the mill, the approximate capacity of the pump and diverting conduit are correctly designated thereon.

There are no works or streams which are crossed or connected with said works.

John G. Huntington
State Water Right Surveyor

Subscribed and sworn to before me this twenty eighth day of January 1948.

James A. Callahan
Notary Public in and for Humboldt County, Nevada.

N

Scale in Feet
400' = 1"

100 400 1600

Certificate No. 3110 Issued April 26, 1948

FILED
January 29, 1948
STATE ENGINEER'S OFFICE

MAP
TO ACCOMPANY PROOF OF
BENEFICIAL USE
UNDER APPLICATION No. 10284
FOR MINING PURPOSES
BY W.S. PETERSON
FROM
SULPHUR WELL

10284