Sec	Sub. Div.	Tp.	Range	Cultivated Acreage	Desc's of Culture	Date of first Cult.
11	SE¼SW¼	15S	69E	5.27	Fruits and Vegetables	
14	NE¼NW¼	15S	69E	9.93		

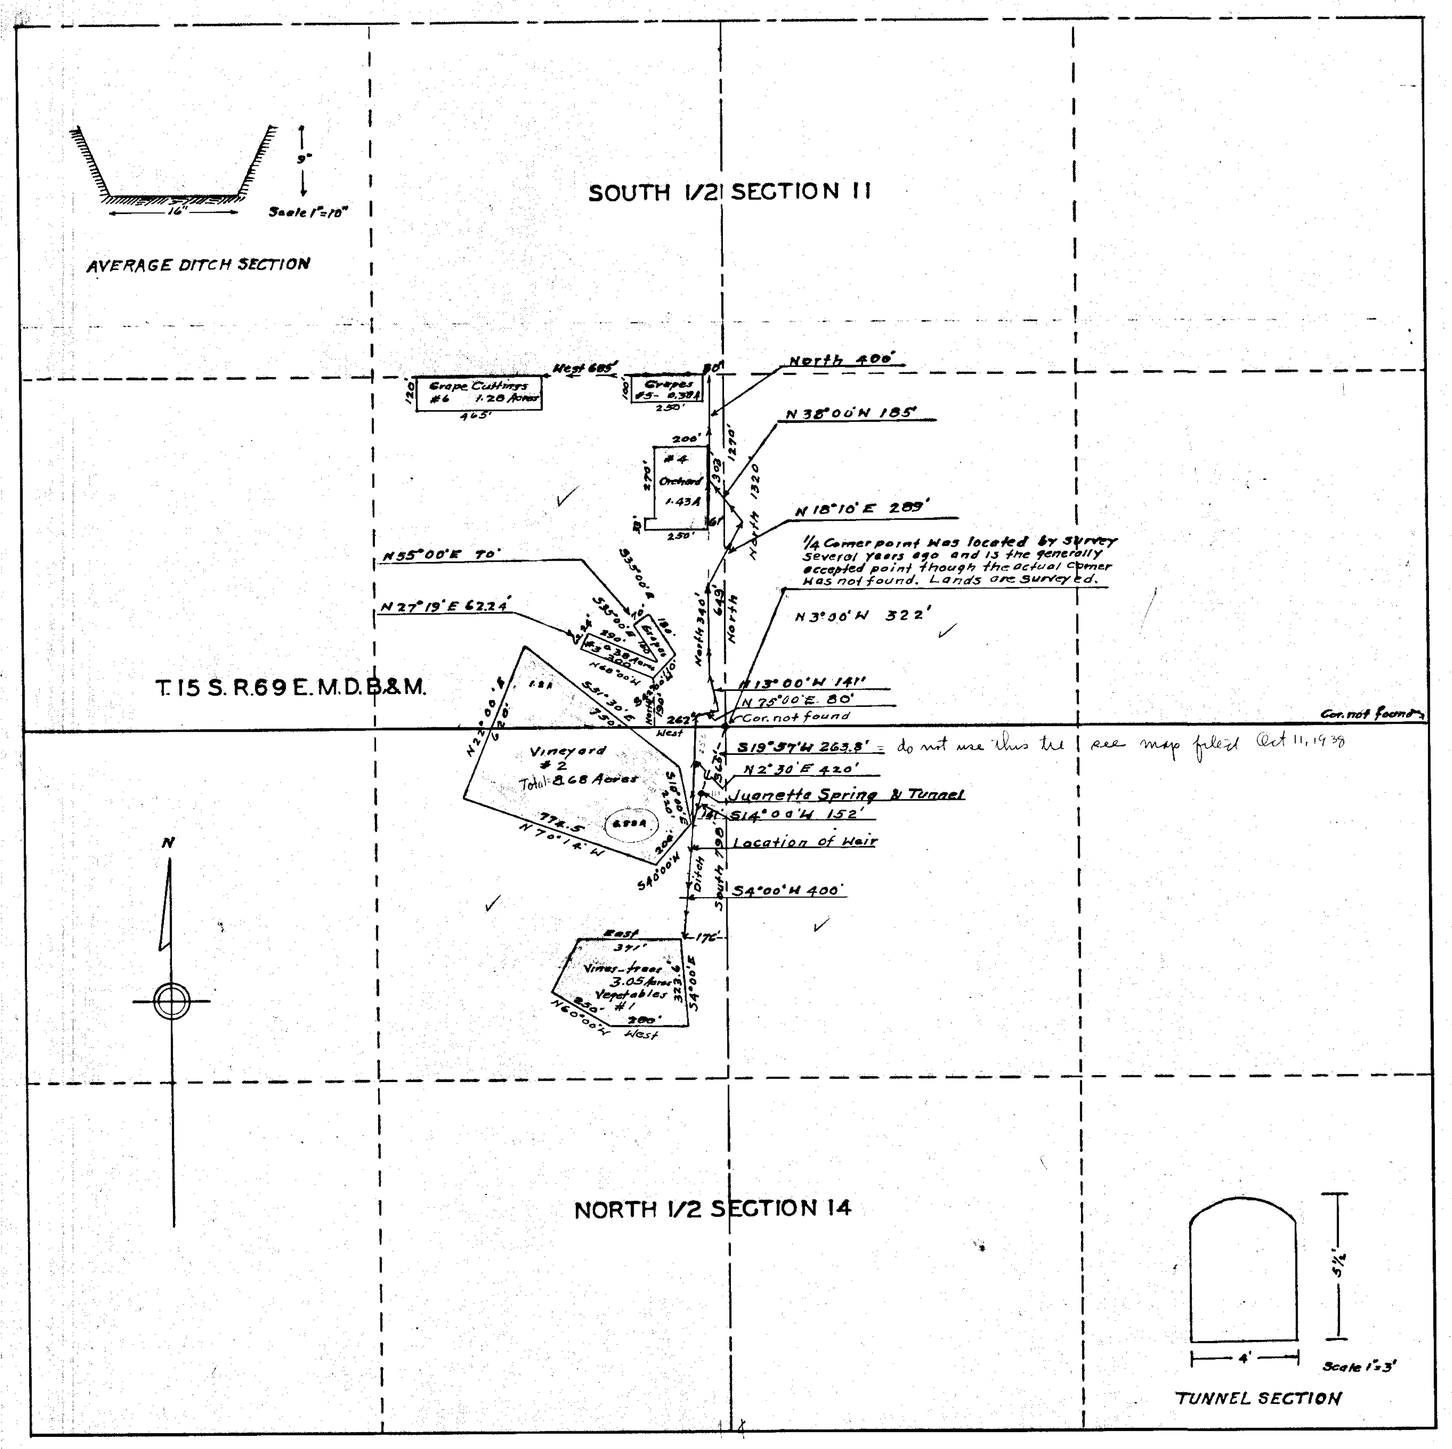

ENGINEER'S CERTIFICATE

STATE OF UTAH
COUNTY OF WASHINGTON SS

I, LEO A. SNOW, BEING FIRST DULY SWORN DEPOSE AND SAY THAT THIS MAP CONSISTING OF ONE SHEET HAS BEEN CORRECTLY DRAWN TO THE DESIGNATED SCALE FROM FIELD NOTES OF A SURVEY MADE BY ME BETWEEN THE DATES OF JULY 19TH, 1947 AND JULY 3RD 1948; THAT IT TRULY AND CORRECTLY REPRSENTS THE LOCATION AND EXTENT OF THE WORKS USED TO DIVERT WATER FROM JUANETTA SPRING IN CLARK COUNTY BY A. M. THOMPSON AND ROY WAITE FOR IRRIGATION PURPOSES. THAT ALL OTHER WORKS WHICH ARE CROSSED BY OR CONNECTED WITH SAID WORKS, AND THE BOUNDARY AND KIND OF CULTURE OF LANDS IRRIGATED, ARE CORRECTLY SHOWN AND DESIGNATED HEREON. THAT THE CROSS SECTION OF THE DIVERTING CHANNEL IS CORRECTLY SHOWN.

Leo A. Snow
STATE WATER RIGHTS SURVEYOR

SUBSCRIBED AND SWORN TO BEFOR THIS 26 DAY OF OCTOBER 1948

MY COMMISSION EXPIRES
March 1-1952

Floyd McArthur
NOTARY PUBLIC IN AND FOR WASHINGTON COUNTY, STATE OF UTAH

1" = 300'
100' 200' 300' 600' 900' 1200'

Certificate No. 3194 Issued Feb. 18, 1949

FILED
November 12, 1948
STATE ENGINEER'S OFFICE

MAP

TO ACCOPANY PROOF OF APPROPRIATION FOR IRRIGATION BY A.M. THOMPSON AND ROY WAITE FROM JUANETTA SPRING UNDER PERMIT NO 10294

10294