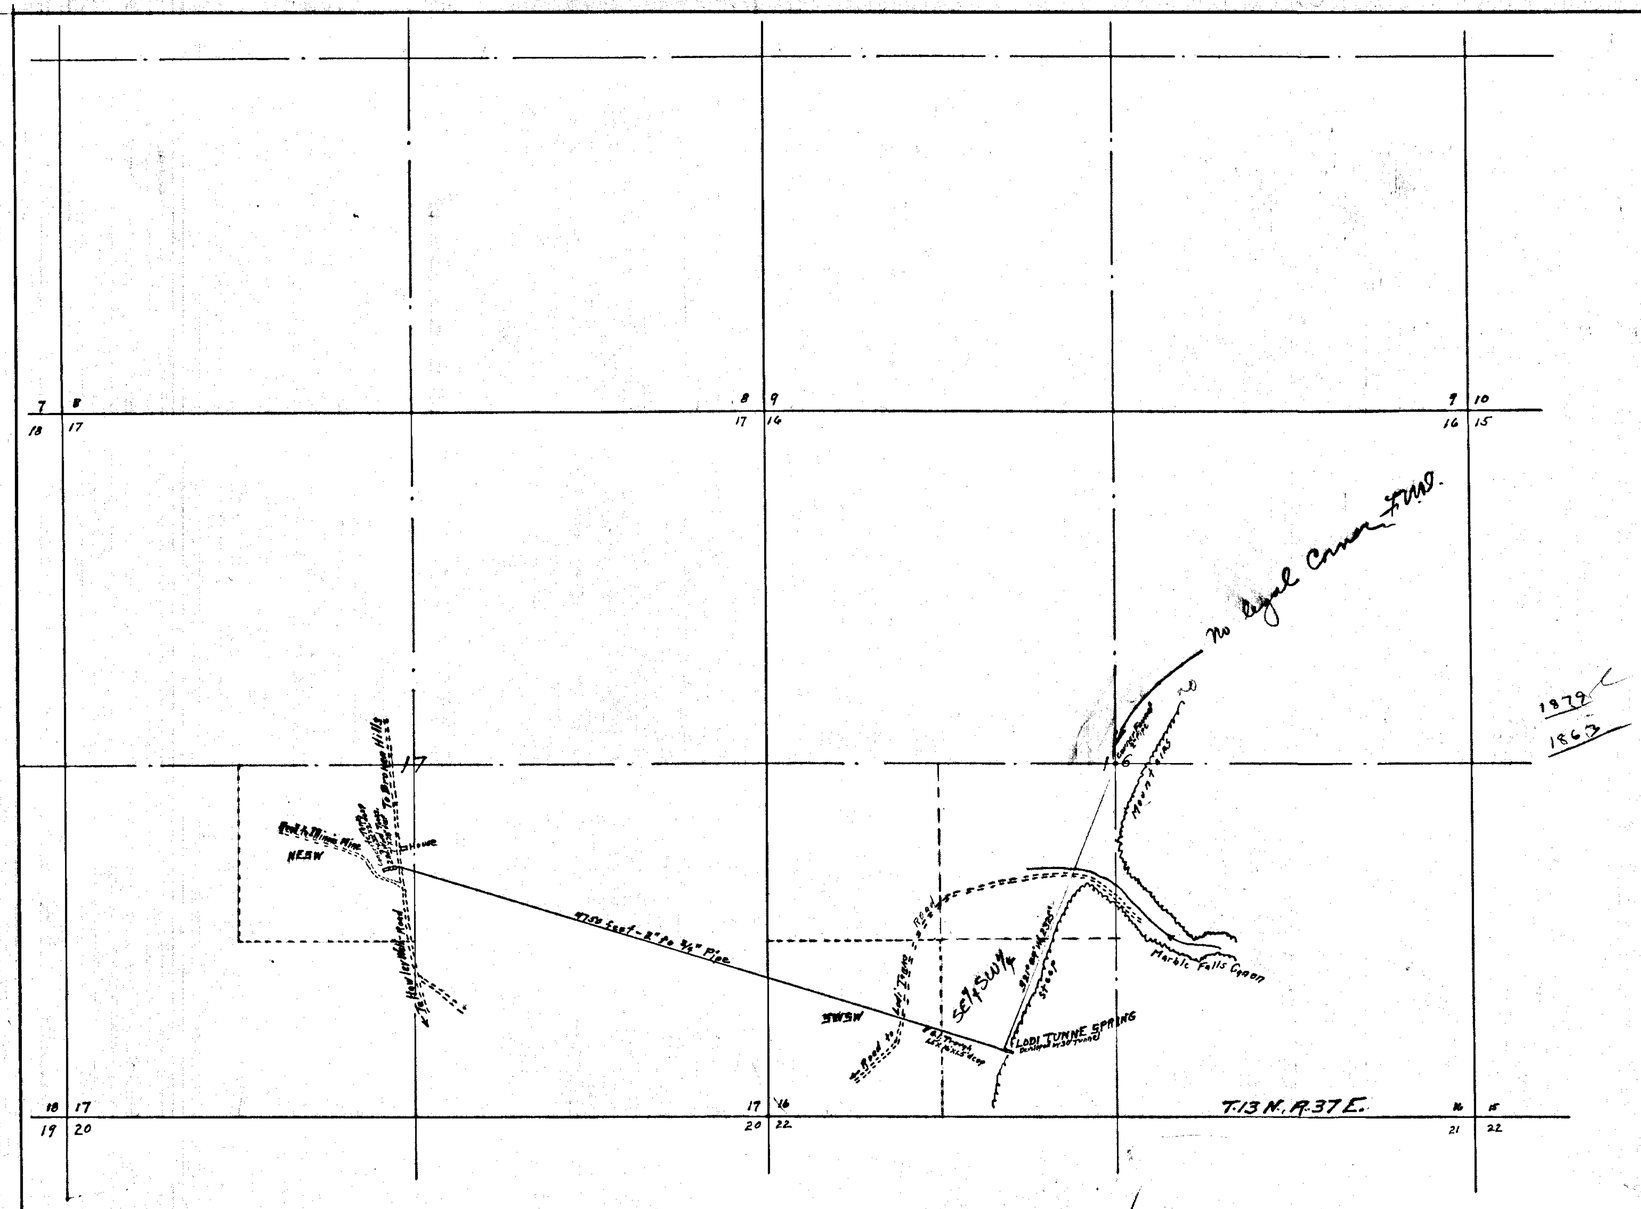

STATE OF NEVADA
County of Ormsby } S.S.

I, E.P. Osgood, being first duly sworn, depose and say that this map has been correctly drawn to the designated scale from field notes of a survey made by me between the 27 day of November 1938 and the 10 day of July 1939; that it truly and correctly represents the location and extent of the works used to divert water from LODI TUNNE SPRING in Nye County by J.N. BRYAN for Stockwatering purposes, under Application No. 10308; that the point of diversion, the location and size of the diverting channel or other conduit, the place and manner of use, and the location and names of all other works or streams which are crossed by or connected with the said works, are fully and correctly designated thereon

E. P. Osgood
STATE WATER RIGHT SURVEYOR

Subscribed and sworn to before me this 12th day of July, 1939

C.E. Thiel
NOTARY PUBLIC IN AND FOR Ormsby COUNTY, NEVADA

My Commission Expires July 6, 1941

FILED
July 12, 1939
STATE ENGINEER'S OFFICE

10308 2883 July 27, 1948

JOINT MAP TO ACCOMPANY APPLICATION and
PROOF OF BENEFICIAL USE
UNDER APPLICATION 10308
FOR
STOCKWATERING
BY
J.N. BRYAN
FROM
LODI TUNNEL SPRING
SCALE: 1 INCH = 600 FT.

10308