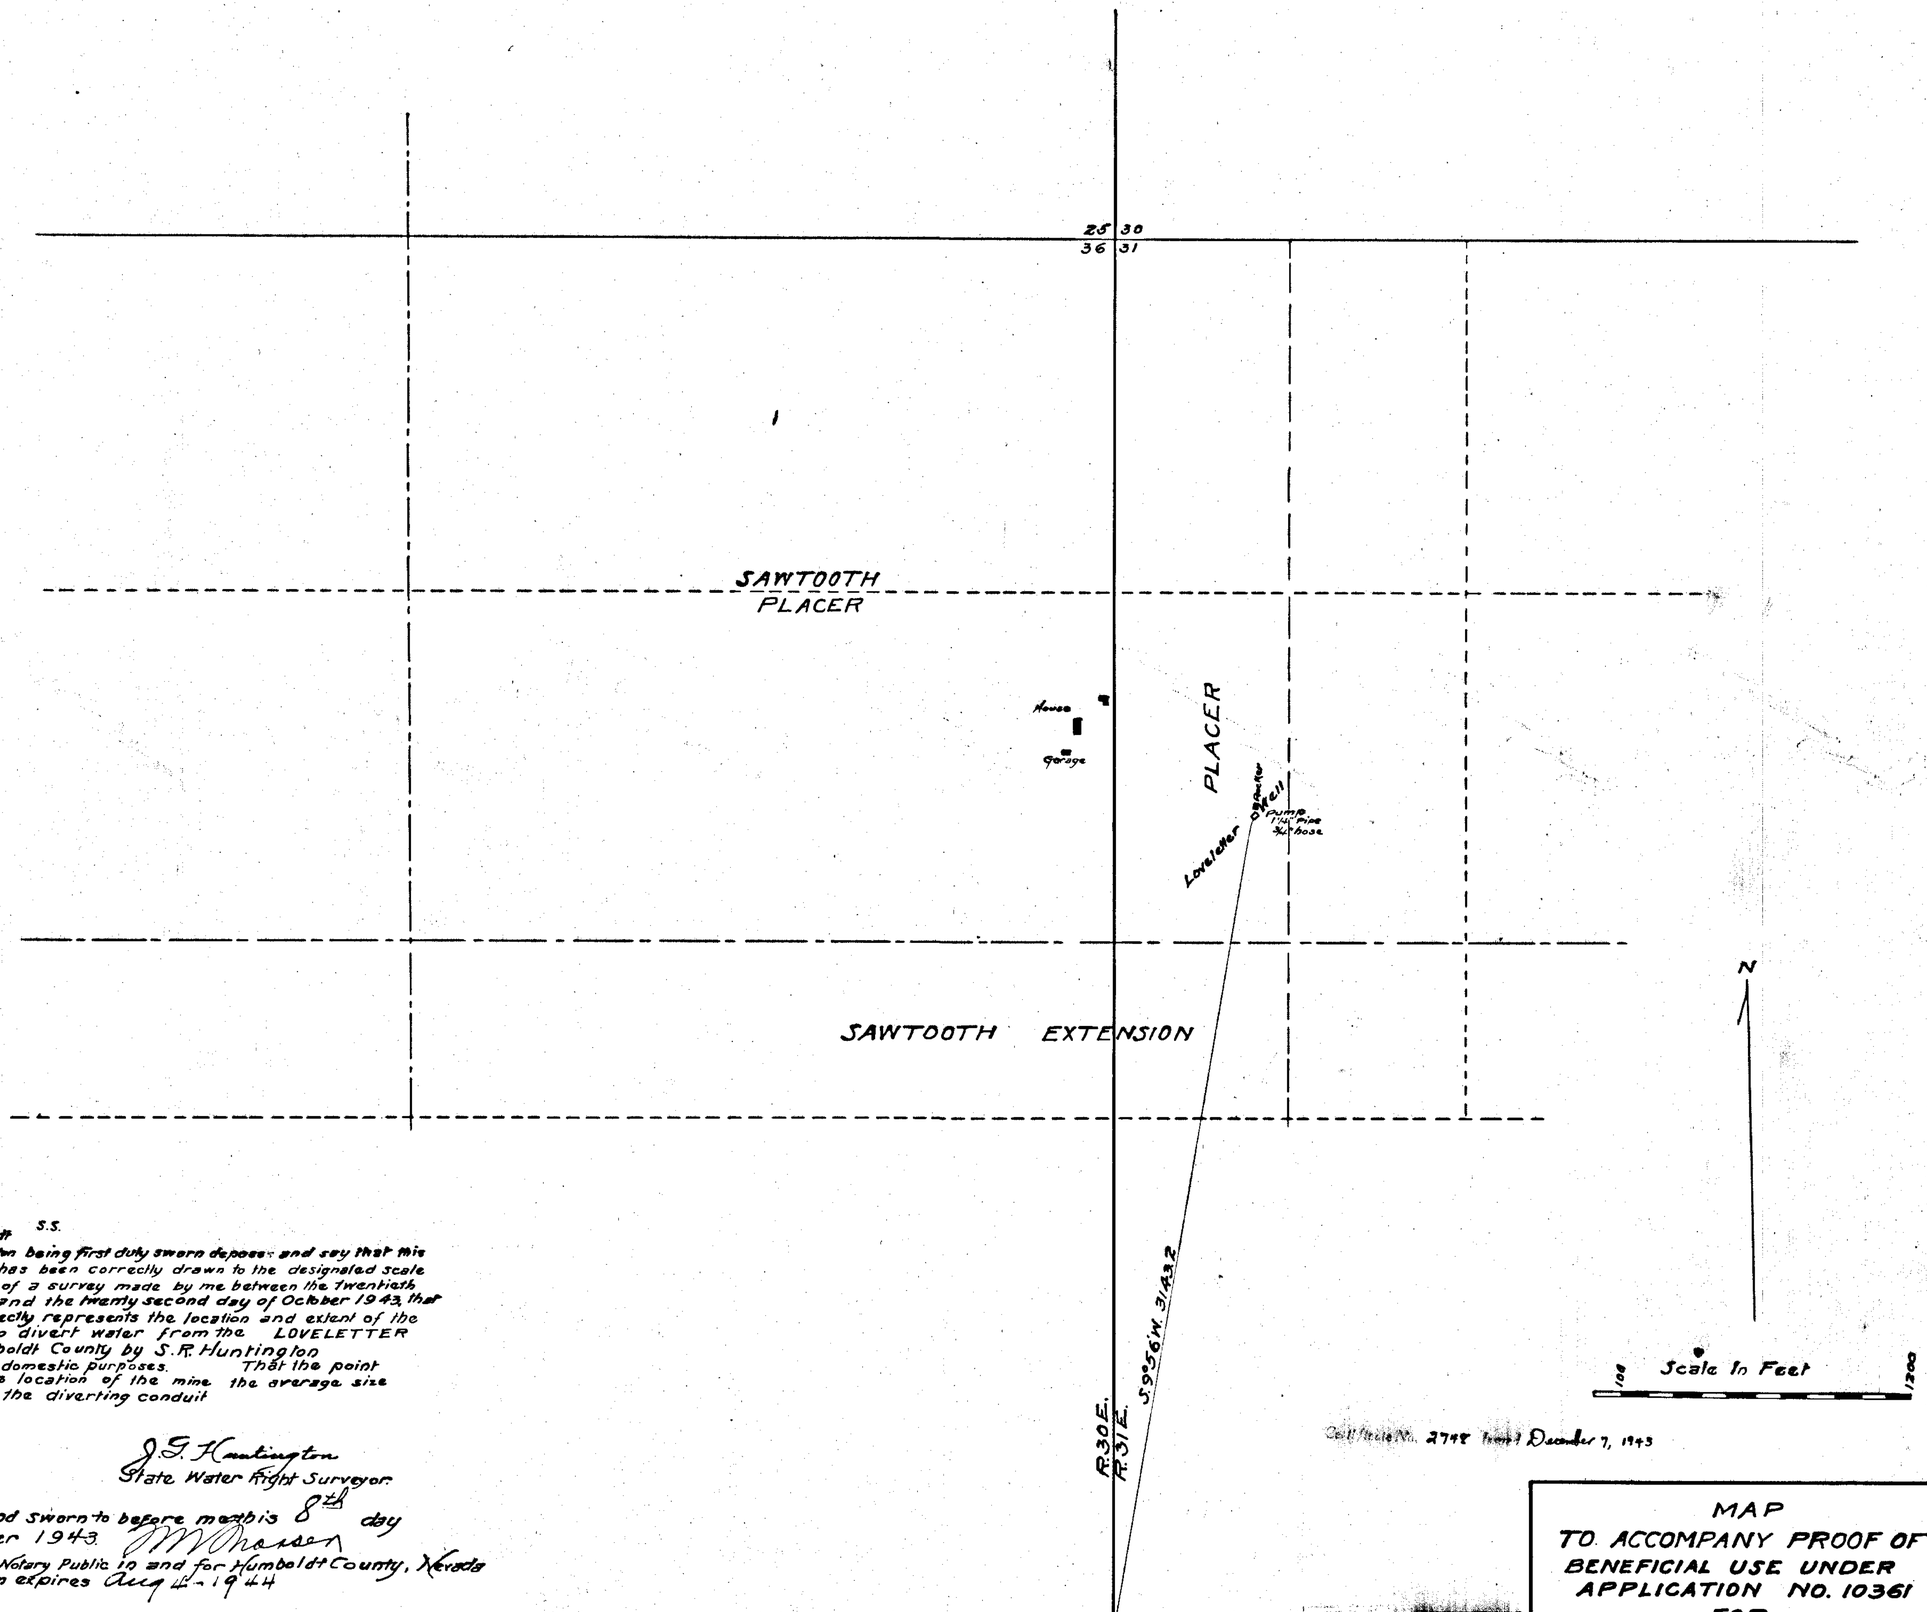

State of Nevada S.S.
County of Humboldt

I, J.G. Huntington being first duly sworn deposes and say that this map, (one sheet) has been correctly drawn to the designated scale from field notes of a survey made by me between the twentieth day of October and the twenty second day of October 1943, that it truly and correctly represents the location and extent of the works used to divert water from the LOVELETTER WELL in Humboldt County by S.R. Huntington for mining and domestic purposes. That the point of diversion, the location of the mine the average size and capacity of the diverting conduit

J.G. Huntington
State Water Right Surveyor.

Subscribed and sworn to before me this 8th day of November 1943.
M Morsen
Notary Public in and for Humboldt County, Nevada
My commission expires Aug 4 - 1944

Cert. No. 2748 Issued December 7, 1943

FILED
Nov. 9, 1943

MAP
TO ACCOMPANY PROOF OF
BENEFICIAL USE UNDER
APPLICATION NO. 10361
FOR
MINING AND DOMESTIC PURPOSES
BY S.R. HUNTINGTON
FROM LOVELETTER WELL

10361