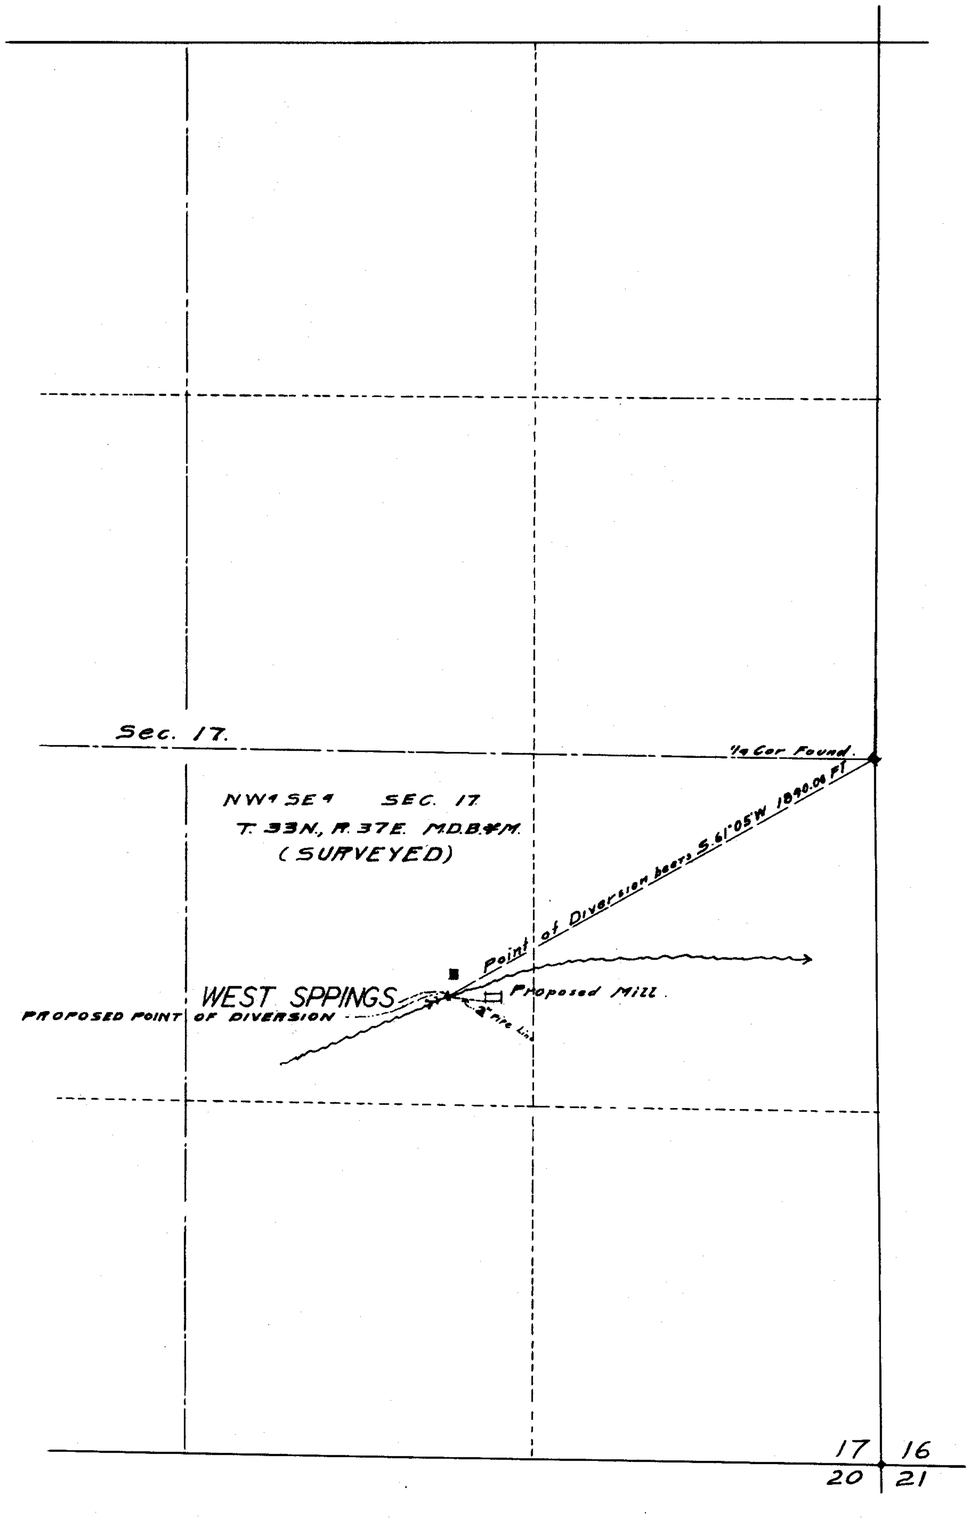

STATE OF NEVADA
County of Humboldt } S.S.

I, F.R. O'Leary, being first duly sworn, depose and say that this map, consisting of one sheet, has been correctly drawn to the designated scale from field notes of a survey made by me on the 4th day of May, 1940; that it truly and correctly represents the location and extent of the proposed works used to divert water from West Springs in Pershing County by Ray W. West and Grace M. West for Mining and domestic purposes.

That the proposed point of Diversion, the approximate location and size of the diverting channel or other conduit, the place and manner of use and the location and names of all other works, or streams which are crossed by, or connected with the said works, are fully and correctly designated thereon.

F. R. O'Leary
STATE WATER RIGHT SURVEYOR.

Subscribed and sworn to before me this 2nd day of August, 1940.

Blanche Burmain
NOTARY PUBLIC IN AND FOR HUMBOLDT COUNTY, NEVADA.

SCALE: IN = 300 FT.

0 100 200 300 1000 1500 FT.

Certificate No. 31200 Issue Feb. 17, 1948

FILED
Aug. 3, 1940
STATE ENGINEER'S OFFICE

MAP TO ACCOMPANY 10495
APPLICATION
TO APPROPRIATE WATER
FOR
MINING & DOMESTIC PURPOSES
BY
RAY C. WEST & GRACE M. WEST
FROM
WEST SPRINGS.

10495