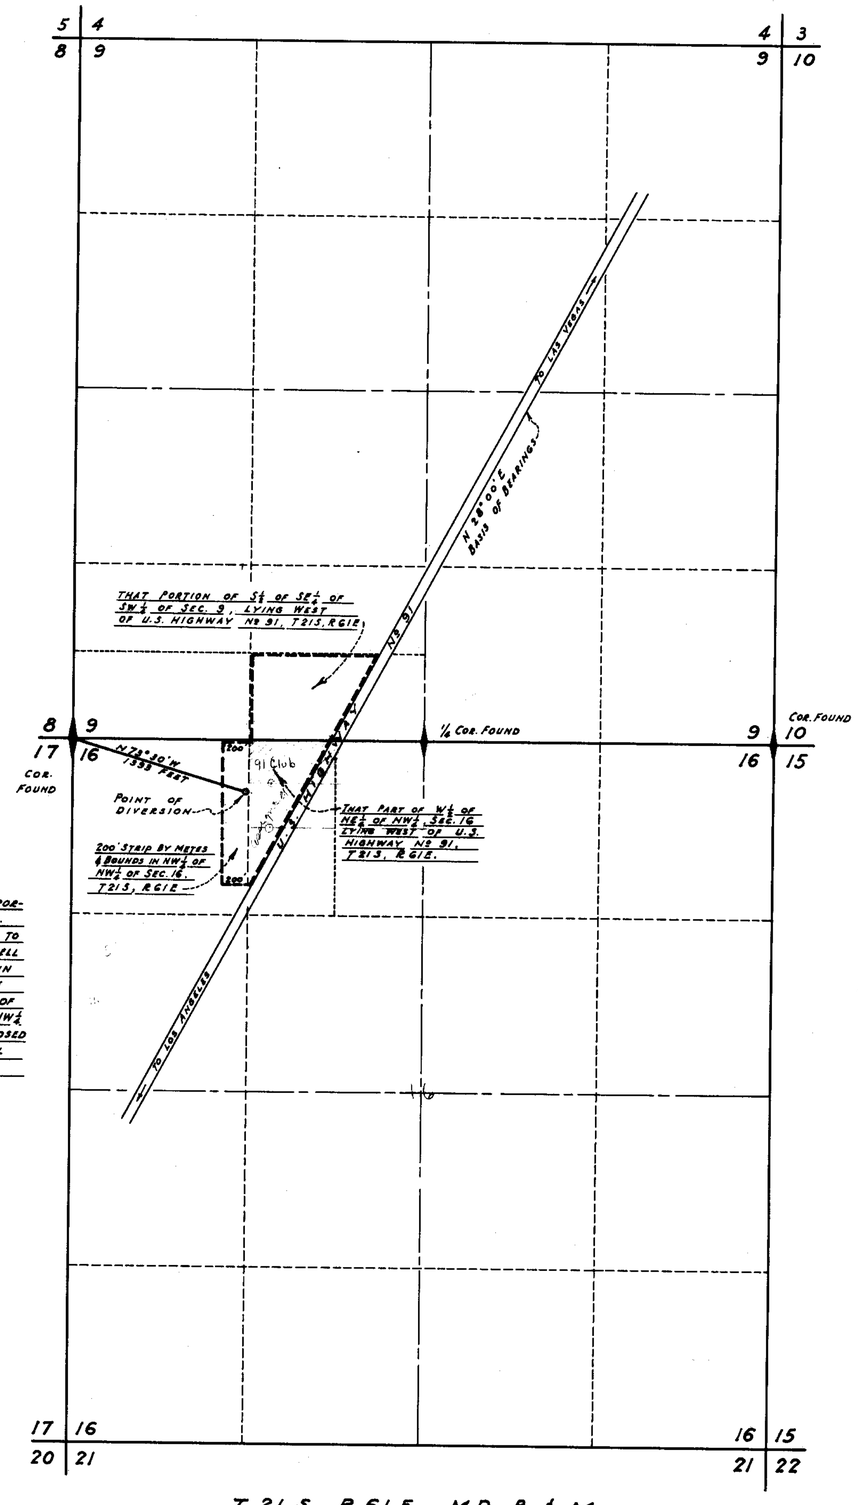

NOTE: A RESURVEY OF THE PORTION OF SEC. 16, T21S, R61E. MOVED THE 1/16 LINE 18 FEET TO THE EAST, THEREFORE THE WELL IS ACTUALLY LOCATED WITHIN THE POR. OF NW¼ OF NW¼ OF SEC. 16, T21S, R61E INSTEAD OF BEING THE POR. OF NE¼ OF NW¼ SEC. 16, T21S, R61E. AS SUPPOSED TO BE AT TIME THE ORIGINAL APPLICATION WAS FILED.

T 21 S, R 61 E, MD. B & M.

0 100 300 500 1000 1500 2000 2500 3000 FEET
SCALE

BASIS OF BEARINGS CENTER LINE OF HIGHWAY No 91 AT ITS INTERSECTION WITH SOUTH LINE SECTION 9 (N 28° 00' E) AS SHOWN ON MAP BY STATE HIGHWAY DEPT.

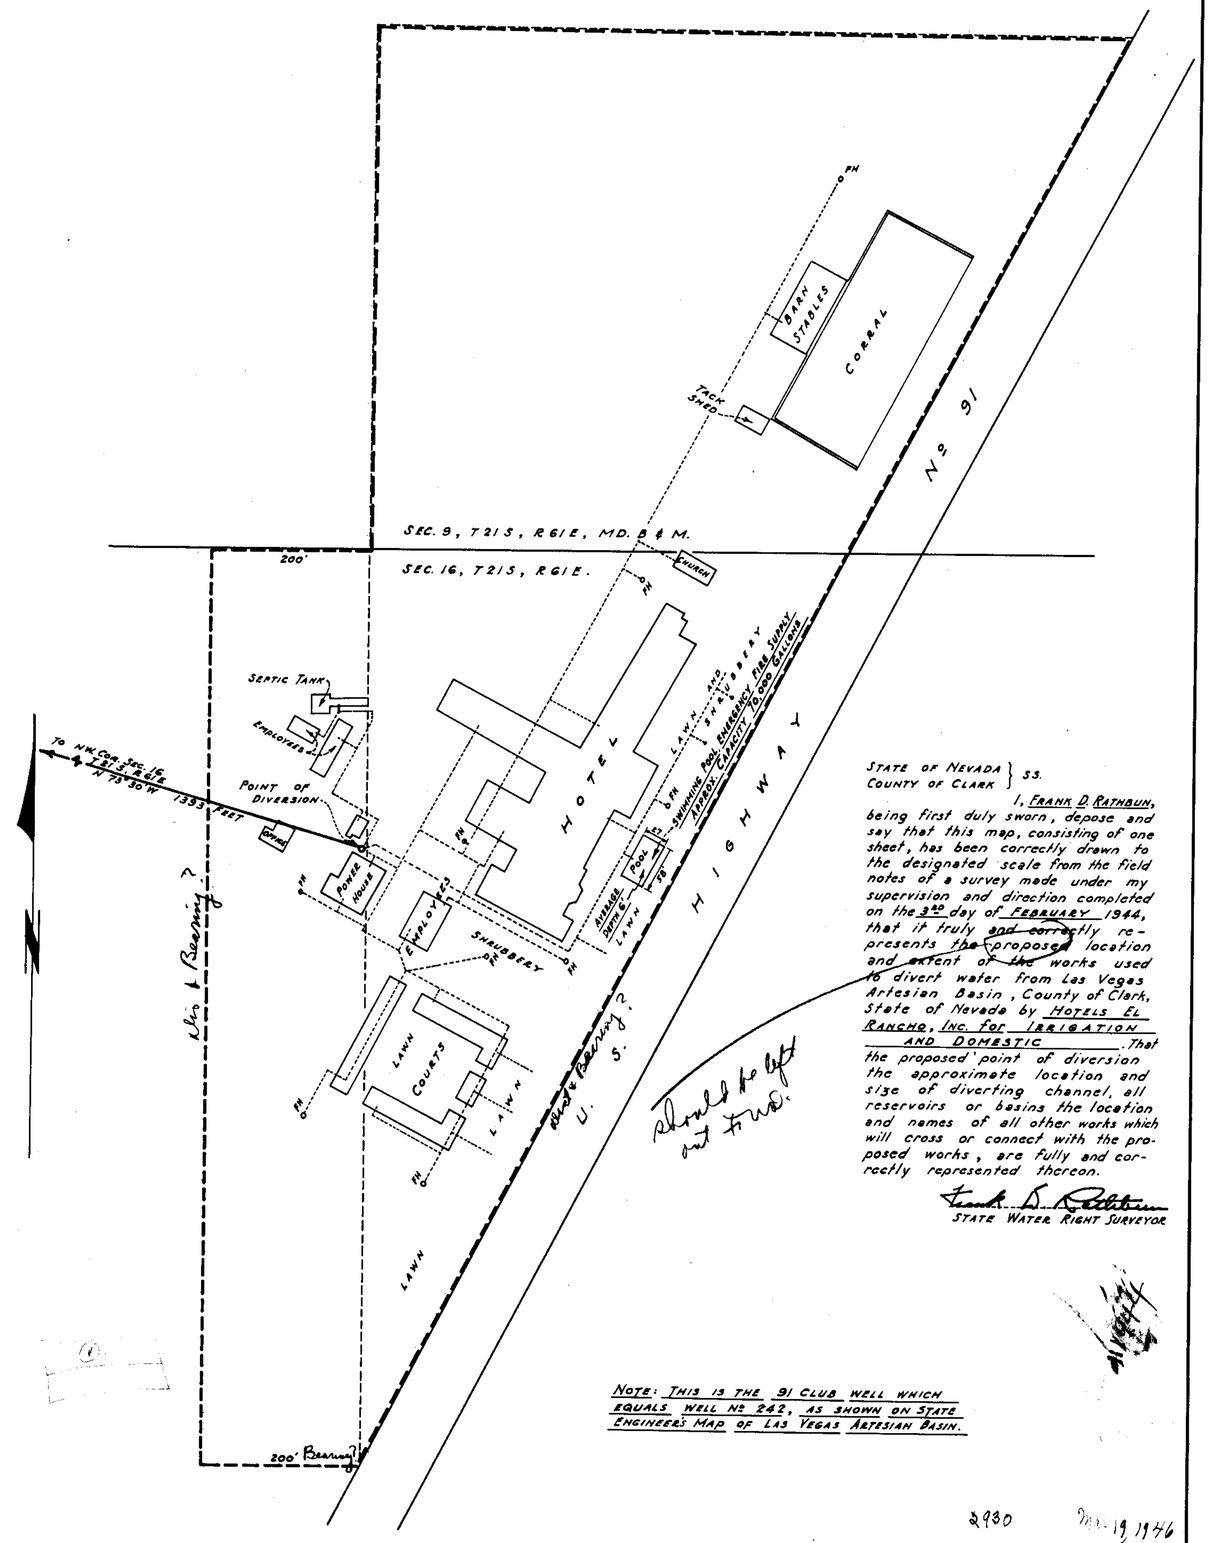

STATE OF NEVADA } SS.
COUNTY OF CLARK

I, FRANK D. RATHBUN, being first duly sworn, depose and say that this map, consisting of one sheet, has been correctly drawn to the designated scale from the field notes of a survey made under my supervision and direction completed on the 3RD day of FEBRUARY 1944, that it truly ~~and correctly~~ represents the proposed location and extent of ~~the~~ works used to divert water from Las Vegas Artesian Basin, County of Clark, State of Nevada by HOTELS EL RANCHO, INC. FOR IRRIGATION AND DOMESTIC. That the proposed point of diversion the approximate location and size of diverting channel, all reservoirs or basins the location and names of all other works which will cross or connect with the proposed works, are fully and correctly represented thereon.

Should be left out true.

Frank D. Rathbun
STATE WATER RIGHT SURVEYOR

NOTE: THIS IS THE 91 CLUB WELL WHICH EQUALS WELL No 242, AS SHOWN ON STATE ENGINEER'S MAP OF LAS VEGAS ARTESIAN BASIN.

2930 Mar 19, 1946

DETAIL SHOWING BUILDINGS ON PROPERTY OF HOTELS EL RANCHO INC.

0 50 100 200 300 400 FEET
SCALE

SUBSCRIBED AND SWORN TO BEFORE ME THIS 21ST DAY OF FEBRUARY 1944.

MY COMMISSION EXPIRES MARCH 25, 1947

NOTARY PUBLIC IN AND FOR CLARK COUNTY, NEVADA. Mar 11, 1944

OFFICE OF
FRANK D. RATHBUN
REGISTERED ENGINEER
209 BECKLEY BLDG. LAS VEGAS, NEV.
F.B. E PAGE 43

APPLICATION No 10497

MAP TO ACCOMPANY
PROOF OF APPLICATION OF WATER
TO
BENEFICIAL USE
FOR
IRRIGATION AND DOMESTIC
BY
HOTELS EL RANCHO INC.
FROM
LAS VEGAS ARTESIAN BASIN
CLARK COUNTY — NEVADA

10497