SECTION	SUB DIVISION	TOWN SHIP	RANGE	CULTIVATED ACREAGE	KIND OF CULTURE
36	N.E.¼ NE¼	5 N.	55 E.M.D.M.	8.38	PASTURE
"	SE¼ NE¼	" "	" "	19.25	GRAIN
"	" "	" "	" "	3.06	ALFALFA
"	" "	" "	" "	0.48	TRUCK
"	NE¼ SE¼	" "	" "	23.65	ALFALFA
"	" "	" "	" "	5.15	GRAIN
31	SW¼ NW¼	" "	56 "	16.96	ALFALFA
"	" "	" "	" "	1.76	TRUCK
			TOTAL	78.69	

GRAND TOTAL AREA IRRIGATED 78.69 ACRES.

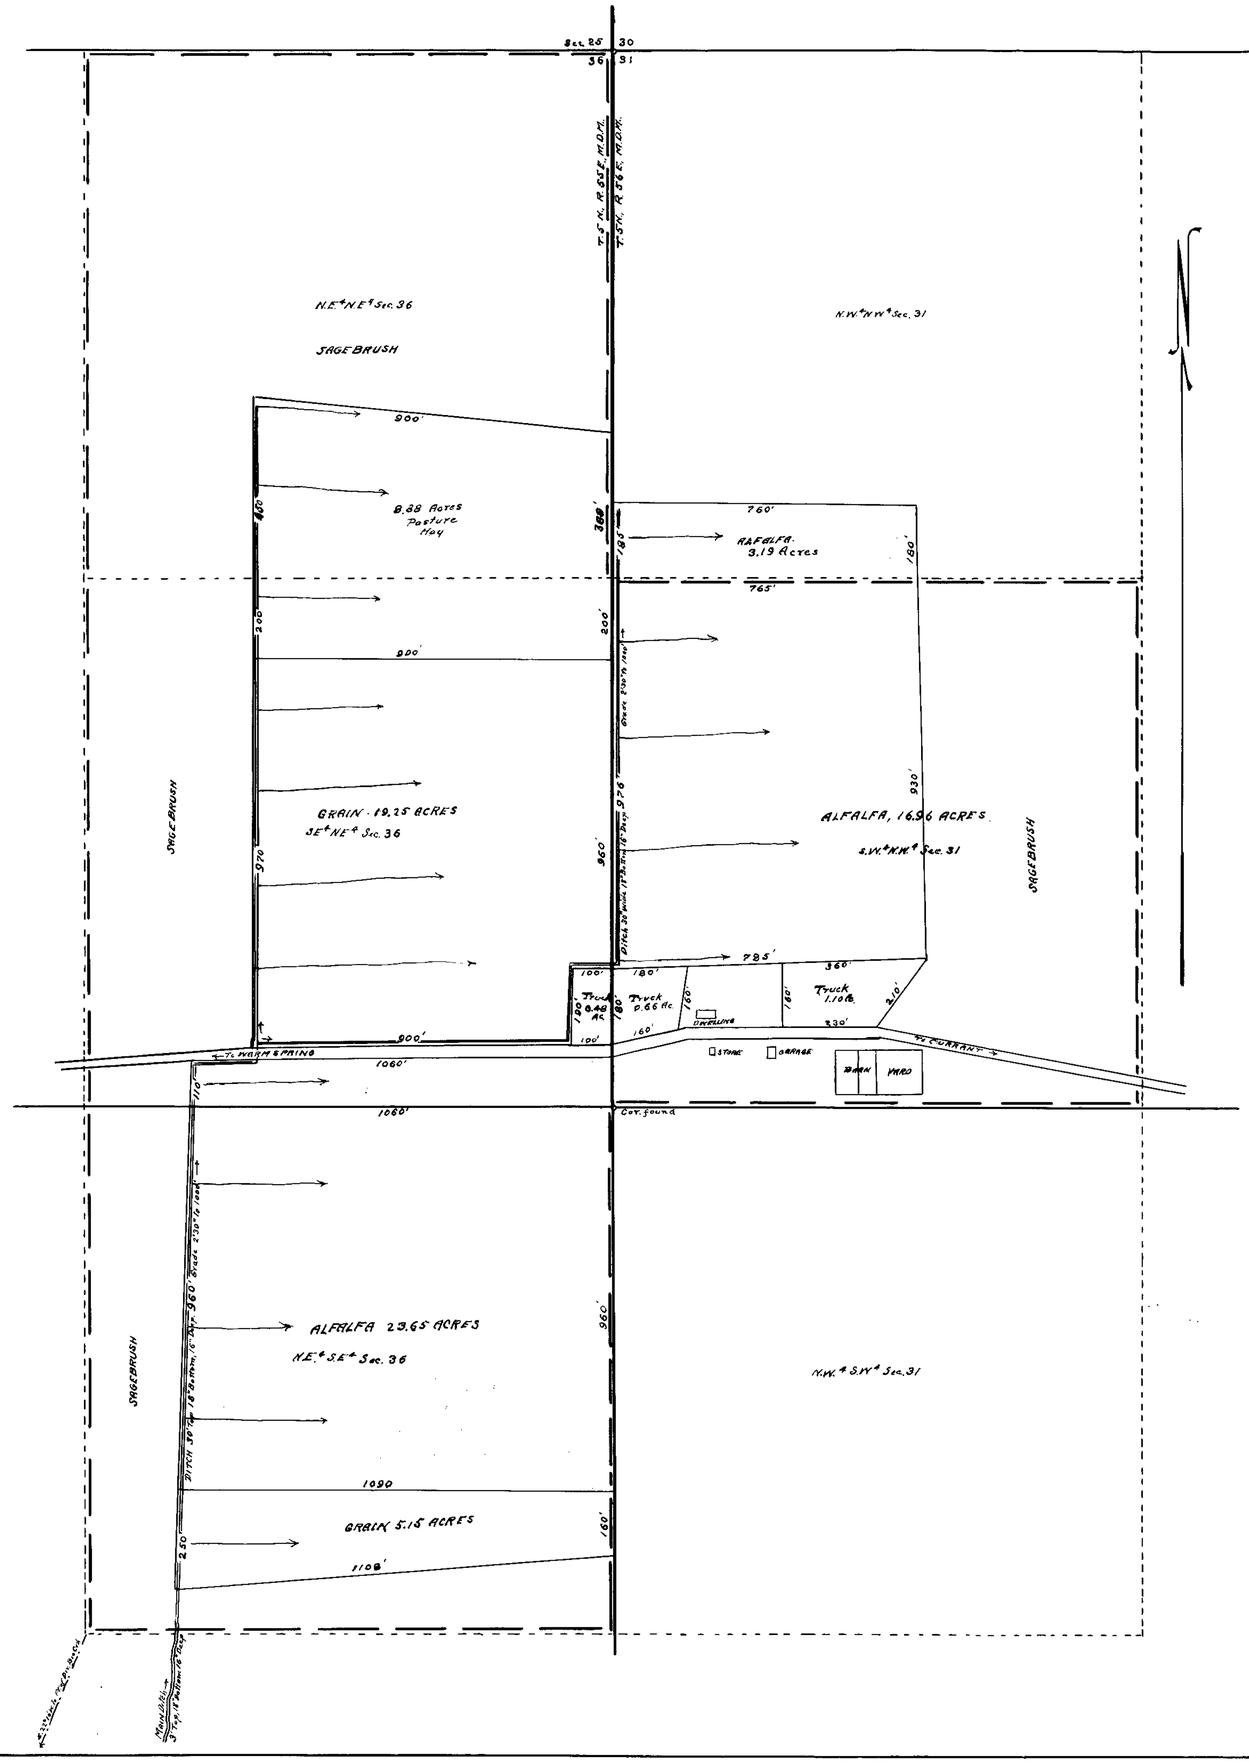

STATE OF NEVADA
COUNTY OF ESMERALDA } SS.

I, Ed. S. Giles, being first duly sworn, depose and say that this map consisting of one sheet, has been correctly drawn to the designated scale from a map made by Frank M. Rapp and field notes of a survey made by me on the 13th day of March, 1945 that it truly and correctly represents the location and extent of the works used to divert water from Big Creek in Nye County, by Buck Horn Cattle Company for Irrigation purposes under Application No. 10507; That the point of diversion, the location, size and grades of the diverting channel, location and description of all measuring devices, the location and extent of all lands owned or controlled by the applicant upon which water applied for under Application No. 10507 is used, together with the area and kind of culture in each 40 acre subdivision, and the location and names of all other works and stream which are crossed by or connected with said works, are fully and correctly designated thereon.

Ed. S. Giles
STATE WATER RIGHT SURVEYOR.

Subscribed and sworn to before me this 17th day of September, 1945

Amy Robinson
CLERK OF DISTRICT COURT.

SCALE 1 IN. = 200 FT.

0 FT. 100 200 400 600 800

MAP TO ACCOMPANY
PROOF OF BENEFICIAL USE
UNDER APPLICATION No. 10507
FOR IRRIGATION
BY
BUCKHORN CATTLE CO.,
FROM
BIG CREEK

10507

SECTION	SUB DIVISION	TOWN-SHIP	RANGE	CULTIV'D ACREAGE	KIND OF CULTURE	DATE OF FIRST CULTURE
36	NE¼ NE¼	5 North	55 East	8.38	Meadow	
36	SE¼ NE¼	" "	" "	19.45	Grain	
36	" "	" "	" "	2.67	Alfalfa	
36	" "	" "	" "	0.48	Truck	
36	NE¼ SE¼	" "	" "	23.65	Alfalfa	
36	" "	" "	" "	5.15	Grain	
31	SW¼ NW¼	" "	56 East	16.96	Alfalfa.	
31	" "	" "	" "	1.76	Truck.	

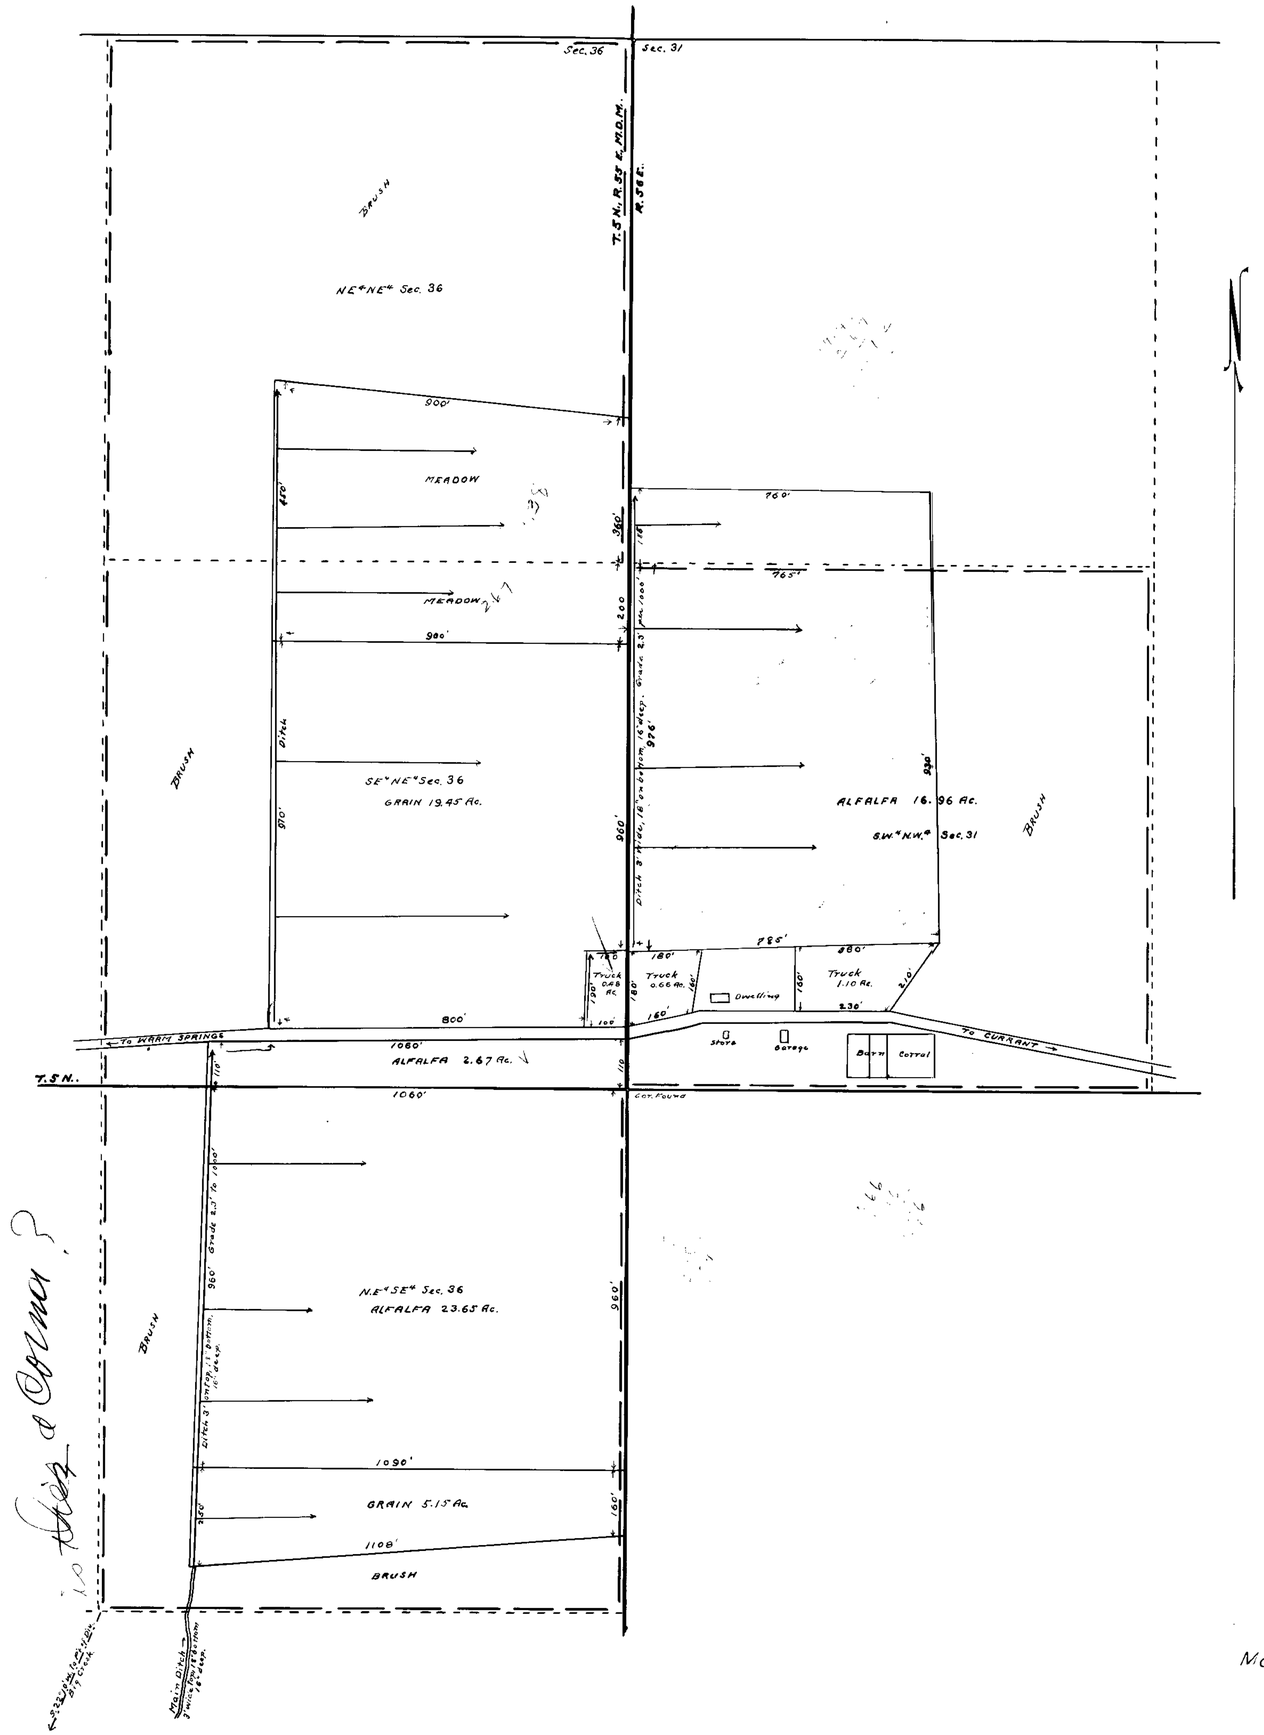

STATE OF NEVADA
COUNTY OF ESMERALDA } SS.

I, Ed S. Giles, being first duly sworn, depose and say that this map, consisting of one sheet has been correctly drawn to the designated scale from a map made by Frank M. Rapp, and field notes of a survey made by me, on the 19th day of March, 1949. That it truly and correctly represents the location and extent of the works used to divert water from Big Creek, in Nye County, by the Buckhorn Cattle Company, for Irrigation, Under Application No. 10507. That the point of diversion, the location, size and grades of the diverting channel, location and description of all measuring devices, the location and extent of all lands, owned or controlled by the applicant upon which, the water applied for under Application No 10507, is used, together with the area and kind of culture in each 40 acre subdivision, the location and names of all other works and streams, which are crossed by or connected with said works, are fully and correctly designated thereon.

Ed S. Giles
STATE WATER RIGHT SURVEYOR.

Subscribed and sworn to before me this 28th day of March, 1949.

COUNTY CLERK.

0 FT. 100 200 400 600 800

3273 Issued Aug. 22, 1949

Mar. 31, 1949

MAP TO ACCOMPANY
PROOF OF BENEFICIAL USE
UNDER APPLICATION No. 10507
FOR IRRIGATION
BY
BUCKHORN CATTLE CO.
FROM
BIG CREEK.

10507