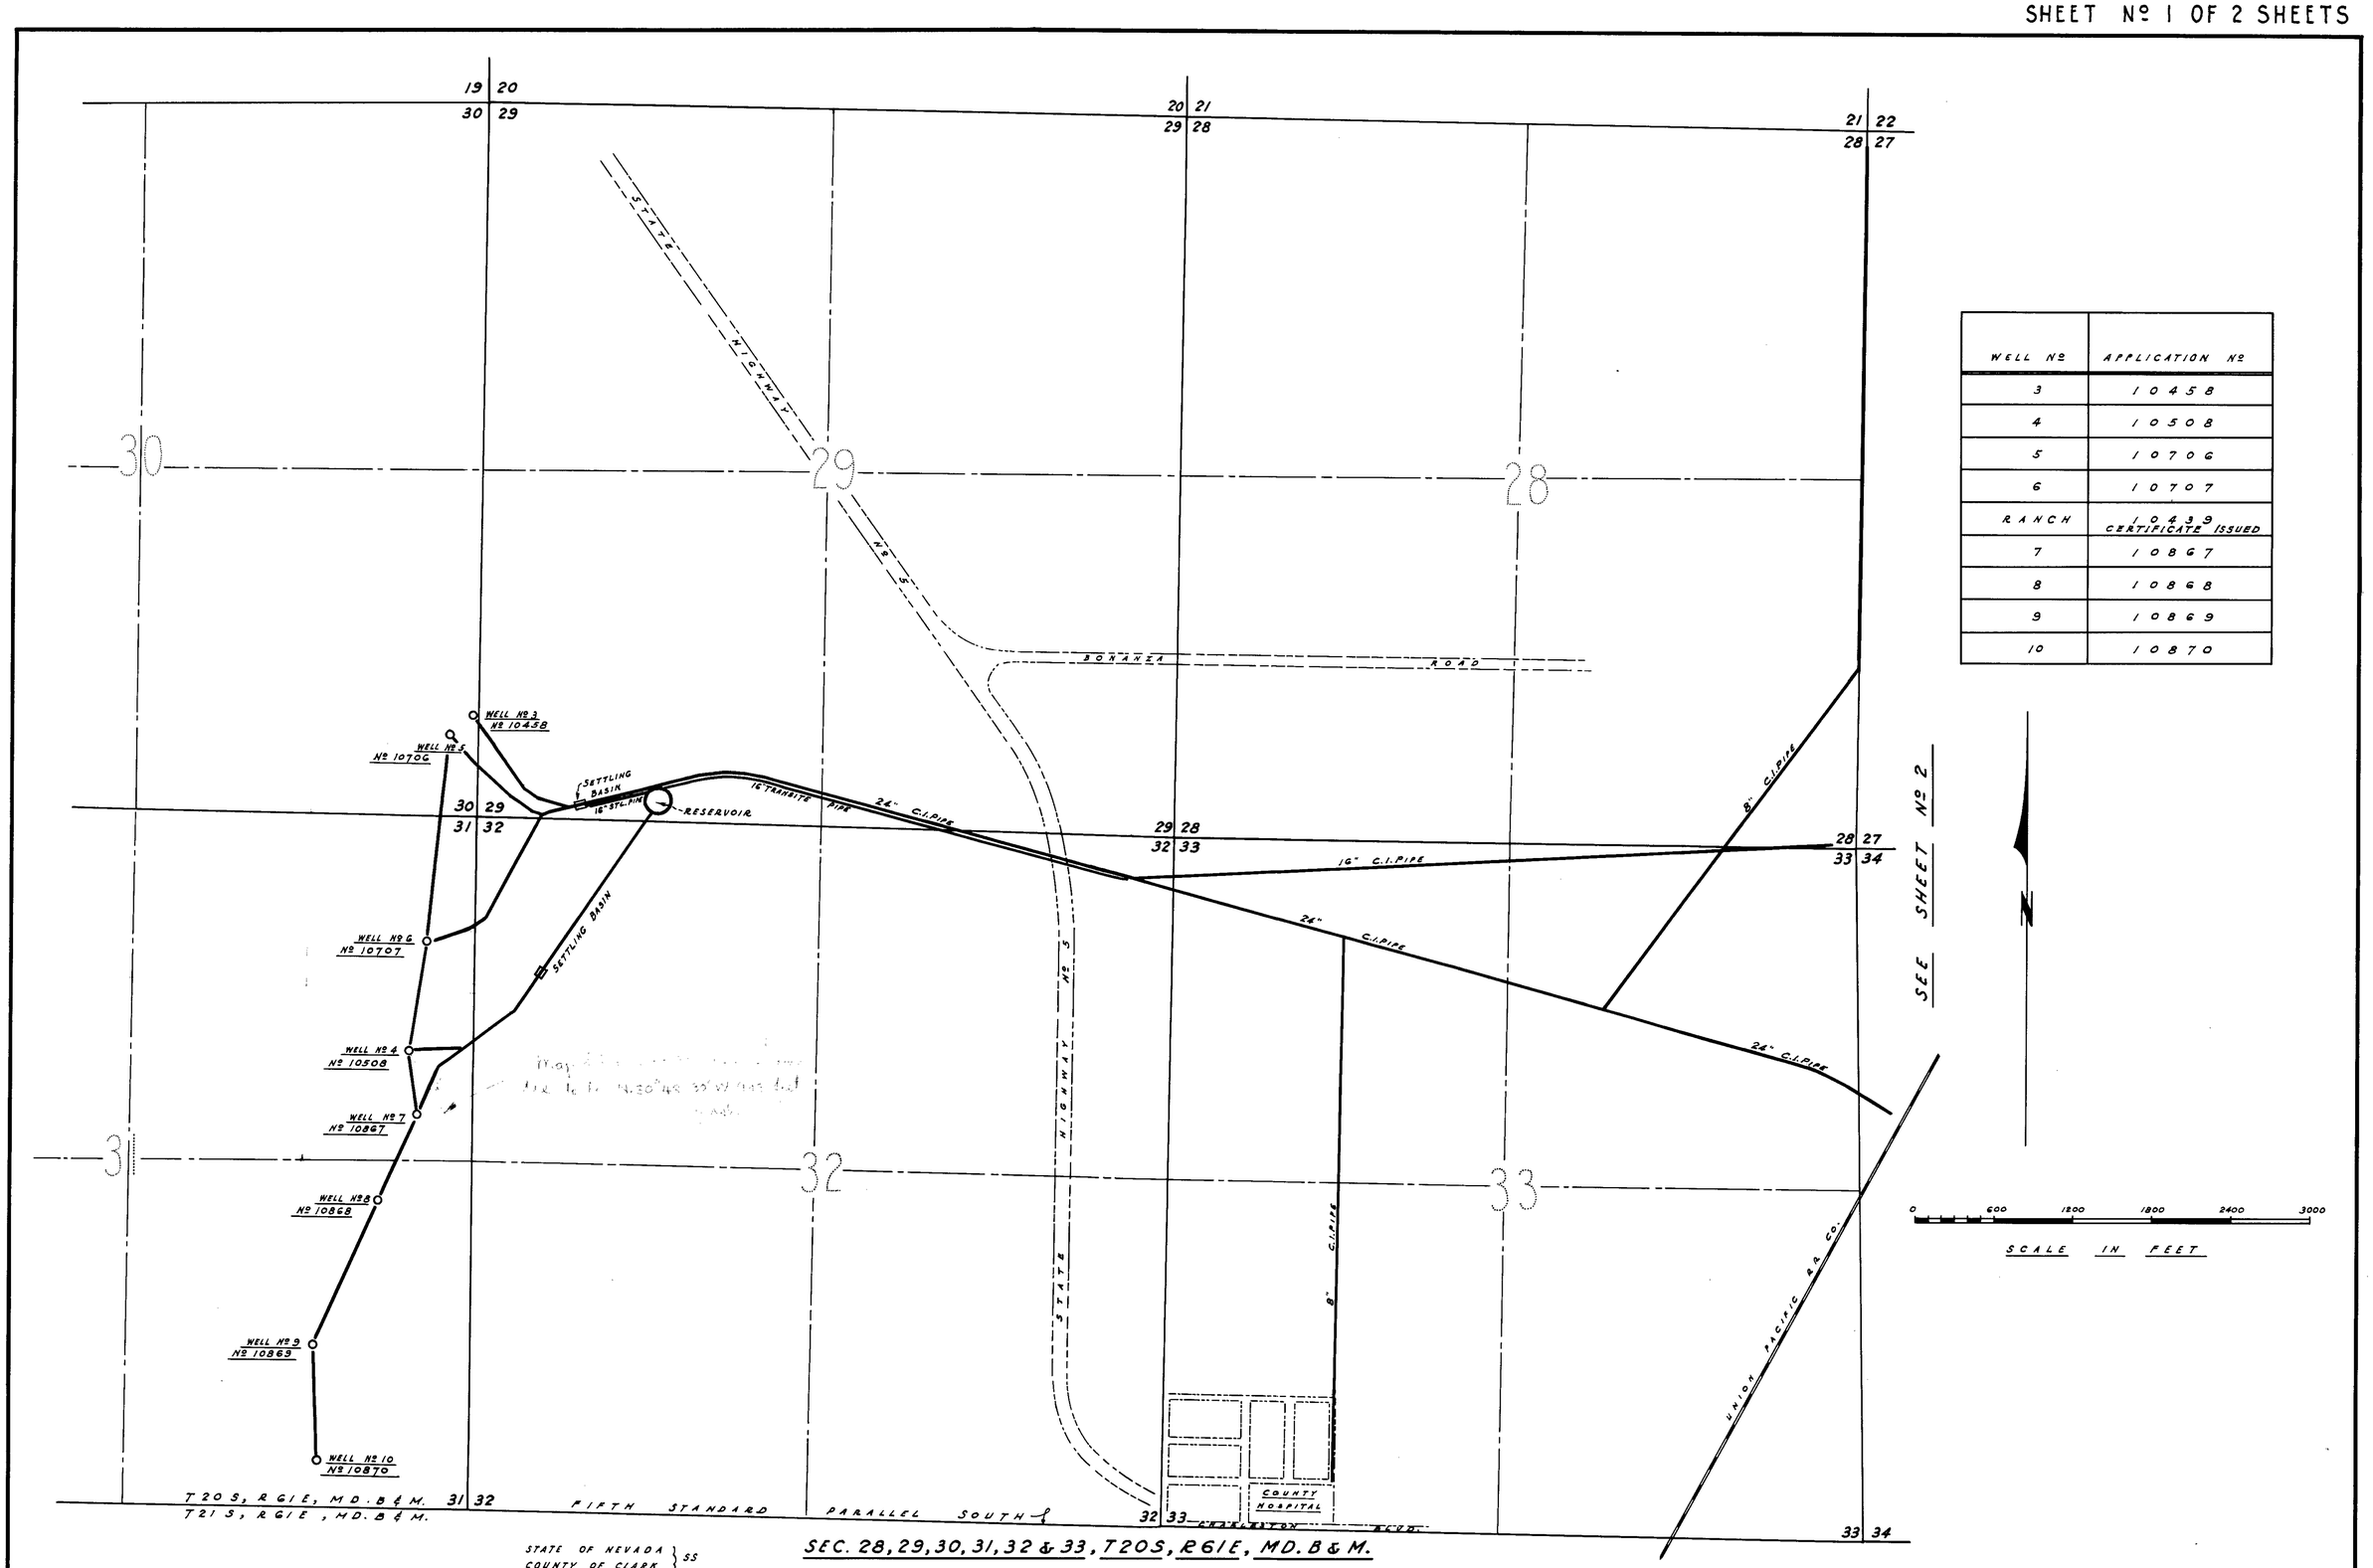

WELL Nº	APPLICATION Nº
3	10458
4	10508
5	10706
6	10707
RANCH	10439 CERTIFICATE ISSUED
7	10867
8	10868
9	10869
10	10870

SEC. 28, 29, 30, 31, 32 & 33, T20S, R61E, MD. B & M.

STATE OF NEVADA }
COUNTY OF CLARK } SS

I, FRANK D. RATHBUN, BEING FIRST DULY SWORN, DEPOSE AND SAY THAT THIS MAP, CONSISTING OF TWO SHEETS, HAS BEEN CORRECTLY DRAWN TO THE DESIGNATED SCALE FROM THE FIELD NOTES OF A SURVEY MADE BY ME AND COMPLETED ON THE 25TH DAY OF OCT. 1944, THAT IT TRULY AND CORRECTLY REPRESENTS THE LOCATION AND EXTENT OF THE WORKS USED TO DIVERT WATER FROM LAS VEGAS ARTESIAN BASIN, COUNTY OF CLARK, STATE OF NEVADA, BY LAS VEGAS LAND & WATER CO. FOR MUNICIPAL SUPPLY PURPOSES, THAT THE POINT OF DIVERSION, THE APPROXIMATE LOCATION AND SIZE OF THE DIVERTING CHANNEL, ALL RESERVOIRS OR BASINS THE LOCATION AND NAMES OF ALL OTHER WORKS WHICH WILL CROSS OR CONNECT WITH THE WORKS, ARE FULLY AND CORRECTLY REPRESENTED THEREON, AS ARE ALSO THE PLACES OF USE.

Frank D. Rathbun
STATE WATER RIGHT SURVEYOR

SUBSCRIBED AND SWORN TO BEFORE ME THIS 27TH DAY OF OCTOBER AD. 1944.

NOTARY PUBLIC IN AND FOR CLARK COUNTY, NEVADA

MY COMMISSION EXPIRES Dec. 19, 1946

Nov. 1, 1944

OFFICE OF
FRANK D. RATHBUN
REGISTERED ENGINEER
209 BECKLEY BLDG. LAS VEGAS, NEV.
P.O. 15, PAGE 60

2829 Jan. 5, 1945

MAP TO ACCOMPANY APPLICATION PROOF OF BENEFICIAL USE BY LAS VEGAS LAND AND WATER CO. FOR MUNICIPAL SUPPLY FROM LAS VEGAS ARTESIAN BASIN CLARK COUNTY — NEVADA

10508

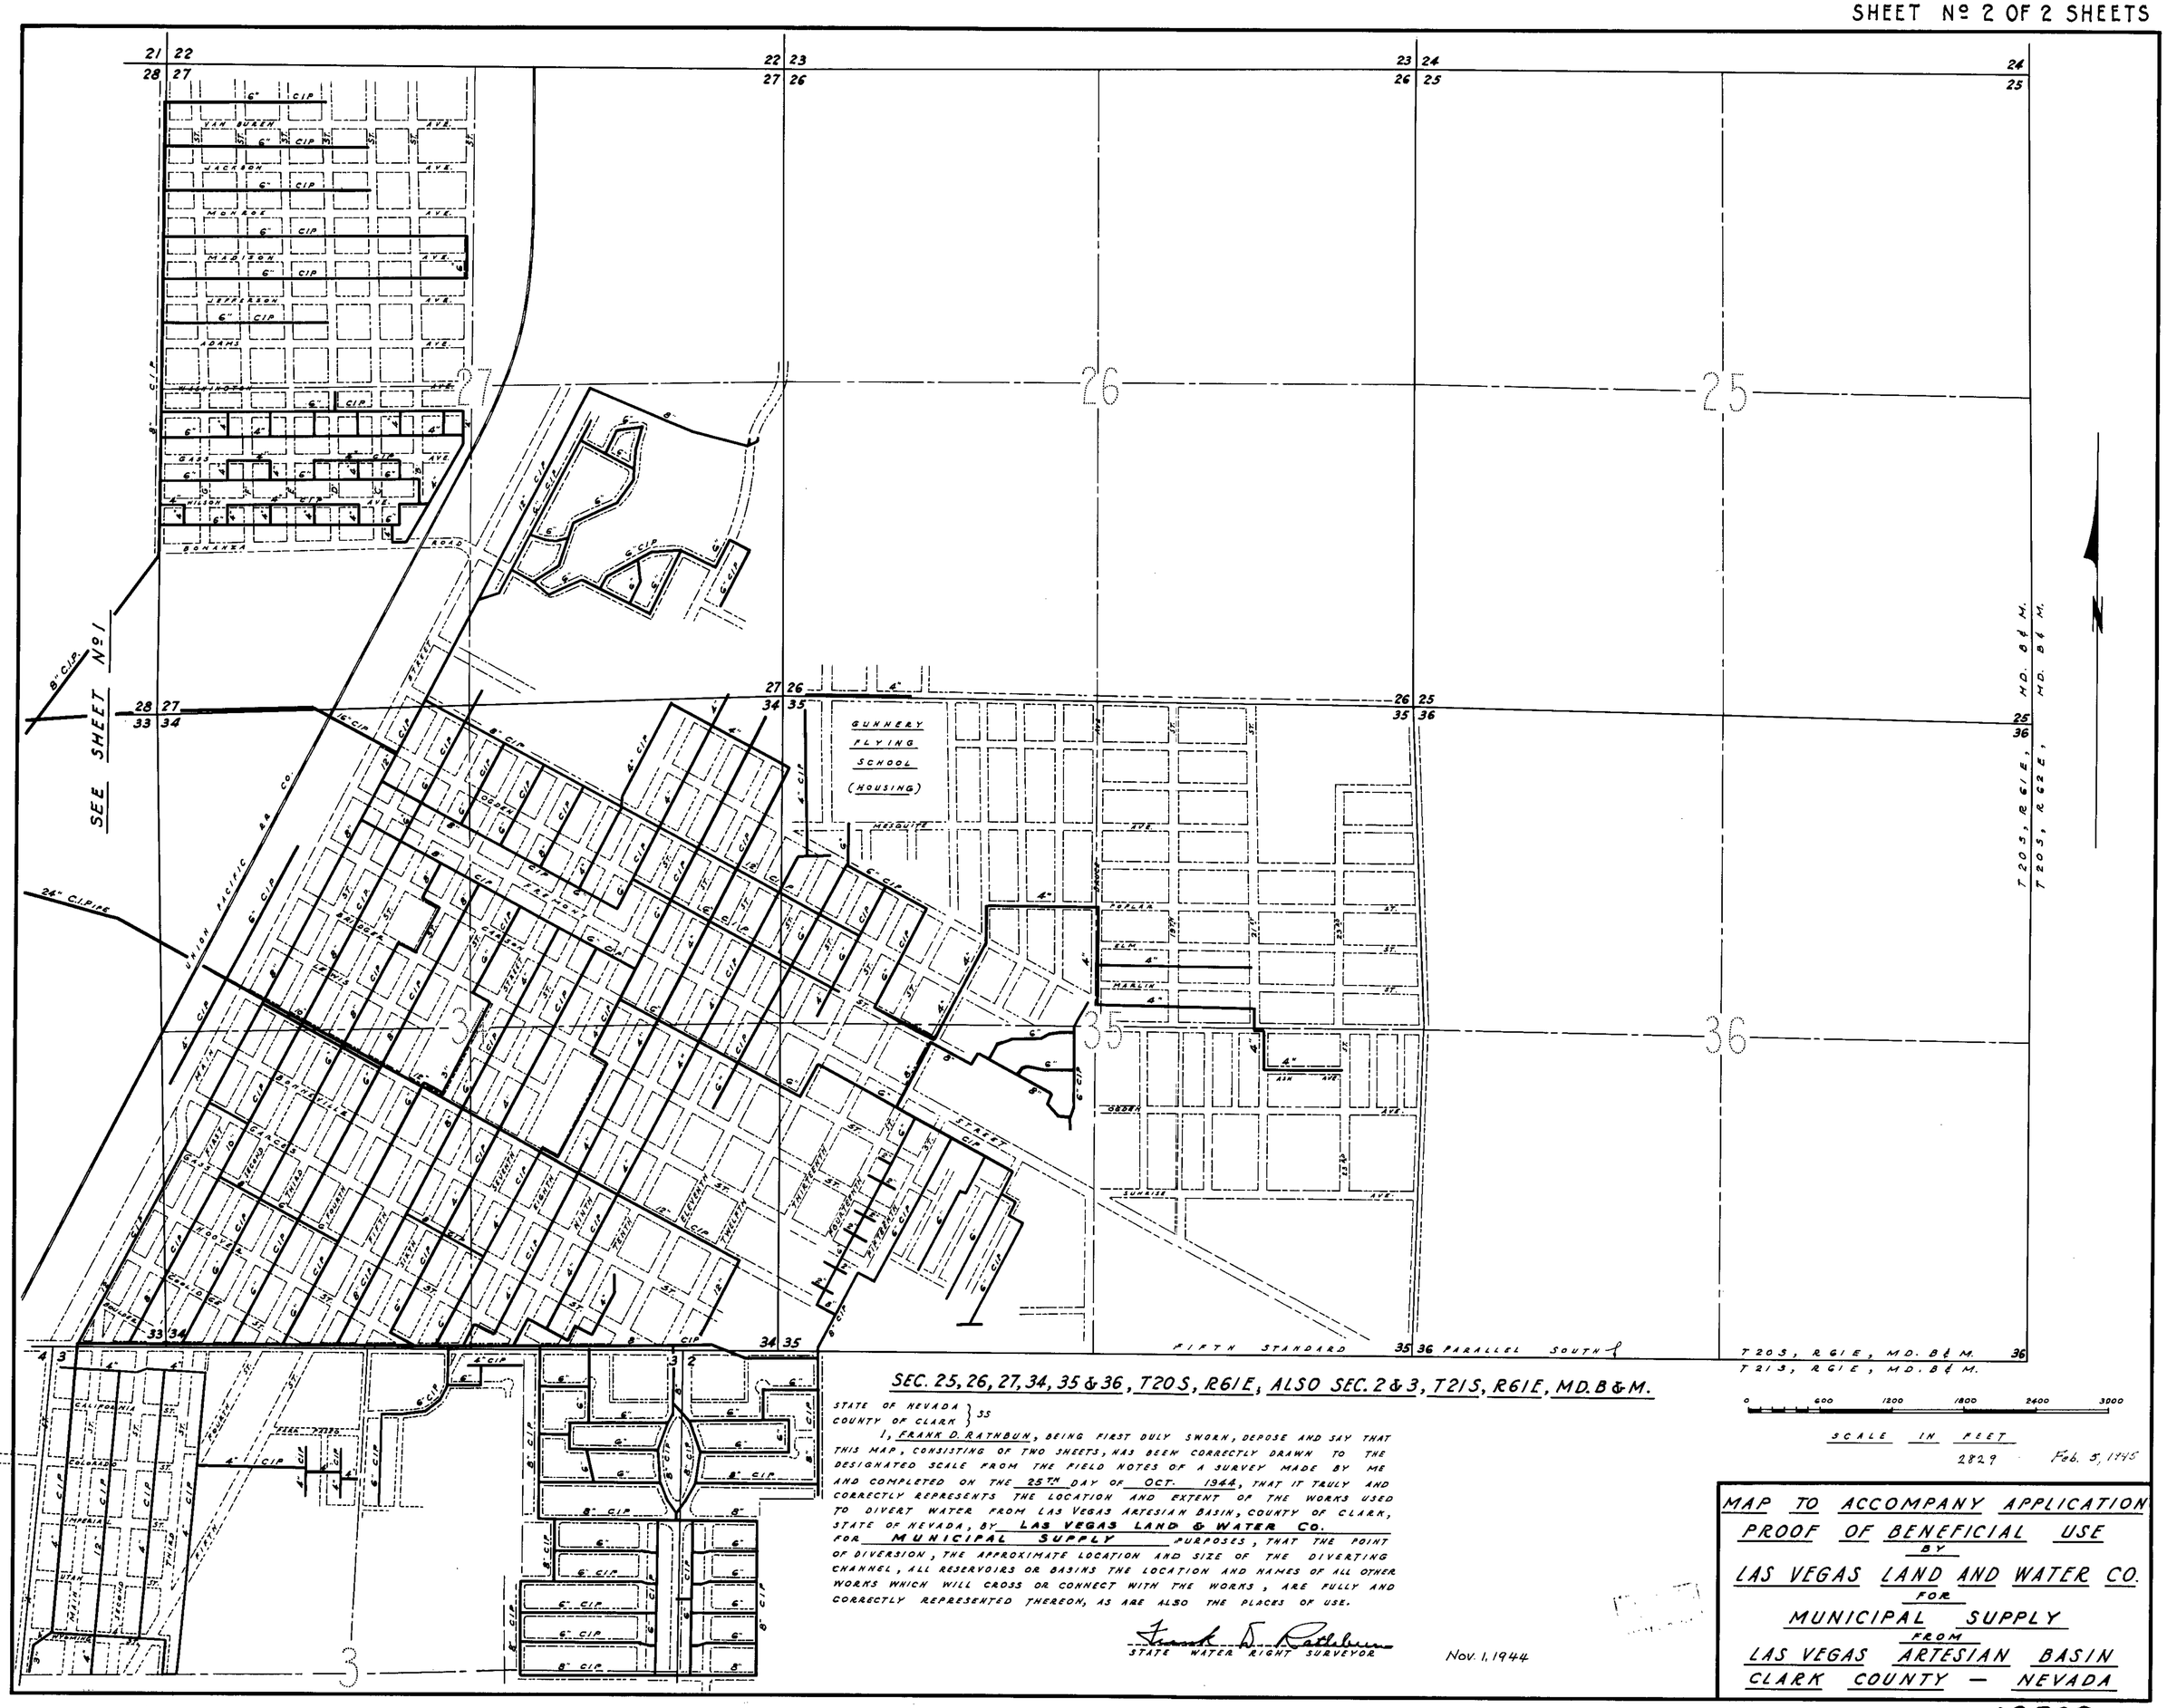

SEC. 25, 26, 27, 34, 35 & 36, T20S, R61E, ALSO SEC. 2 & 3, T21S, R61E, MD.B&M.

STATE OF NEVADA }
COUNTY OF CLARK } SS

I, FRANK D. RATHBUN, BEING FIRST DULY SWORN, DEPOSE AND SAY THAT THIS MAP, CONSISTING OF TWO SHEETS, HAS BEEN CORRECTLY DRAWN TO THE DESIGNATED SCALE FROM THE FIELD NOTES OF A SURVEY MADE BY ME AND COMPLETED ON THE 25TH DAY OF OCT. 1944, THAT IT TRULY AND CORRECTLY REPRESENTS THE LOCATION AND EXTENT OF THE WORKS USED TO DIVERT WATER FROM LAS VEGAS ARTESIAN BASIN, COUNTY OF CLARK, STATE OF NEVADA, BY LAS VEGAS LAND & WATER CO. FOR MUNICIPAL SUPPLY PURPOSES, THAT THE POINT OF DIVERSION, THE APPROXIMATE LOCATION AND SIZE OF THE DIVERTING CHANNEL, ALL RESERVOIRS OR BASINS THE LOCATION AND NAMES OF ALL OTHER WORKS WHICH WILL CROSS OR CONNECT WITH THE WORKS, ARE FULLY AND CORRECTLY REPRESENTED THEREON, AS ARE ALSO THE PLACES OF USE.

Frank D. Rathbun
STATE WATER RIGHT SURVEYOR

Nov. 1, 1944

0 600 1200 1800 2400 3000
SCALE IN FEET

2829 Feb. 5, 1945

MAP TO ACCOMPANY APPLICATION
PROOF OF BENEFICIAL USE
BY
LAS VEGAS LAND AND WATER CO.
FOR
MUNICIPAL SUPPLY
FROM
LAS VEGAS ARTESIAN BASIN
CLARK COUNTY — NEVADA

10508