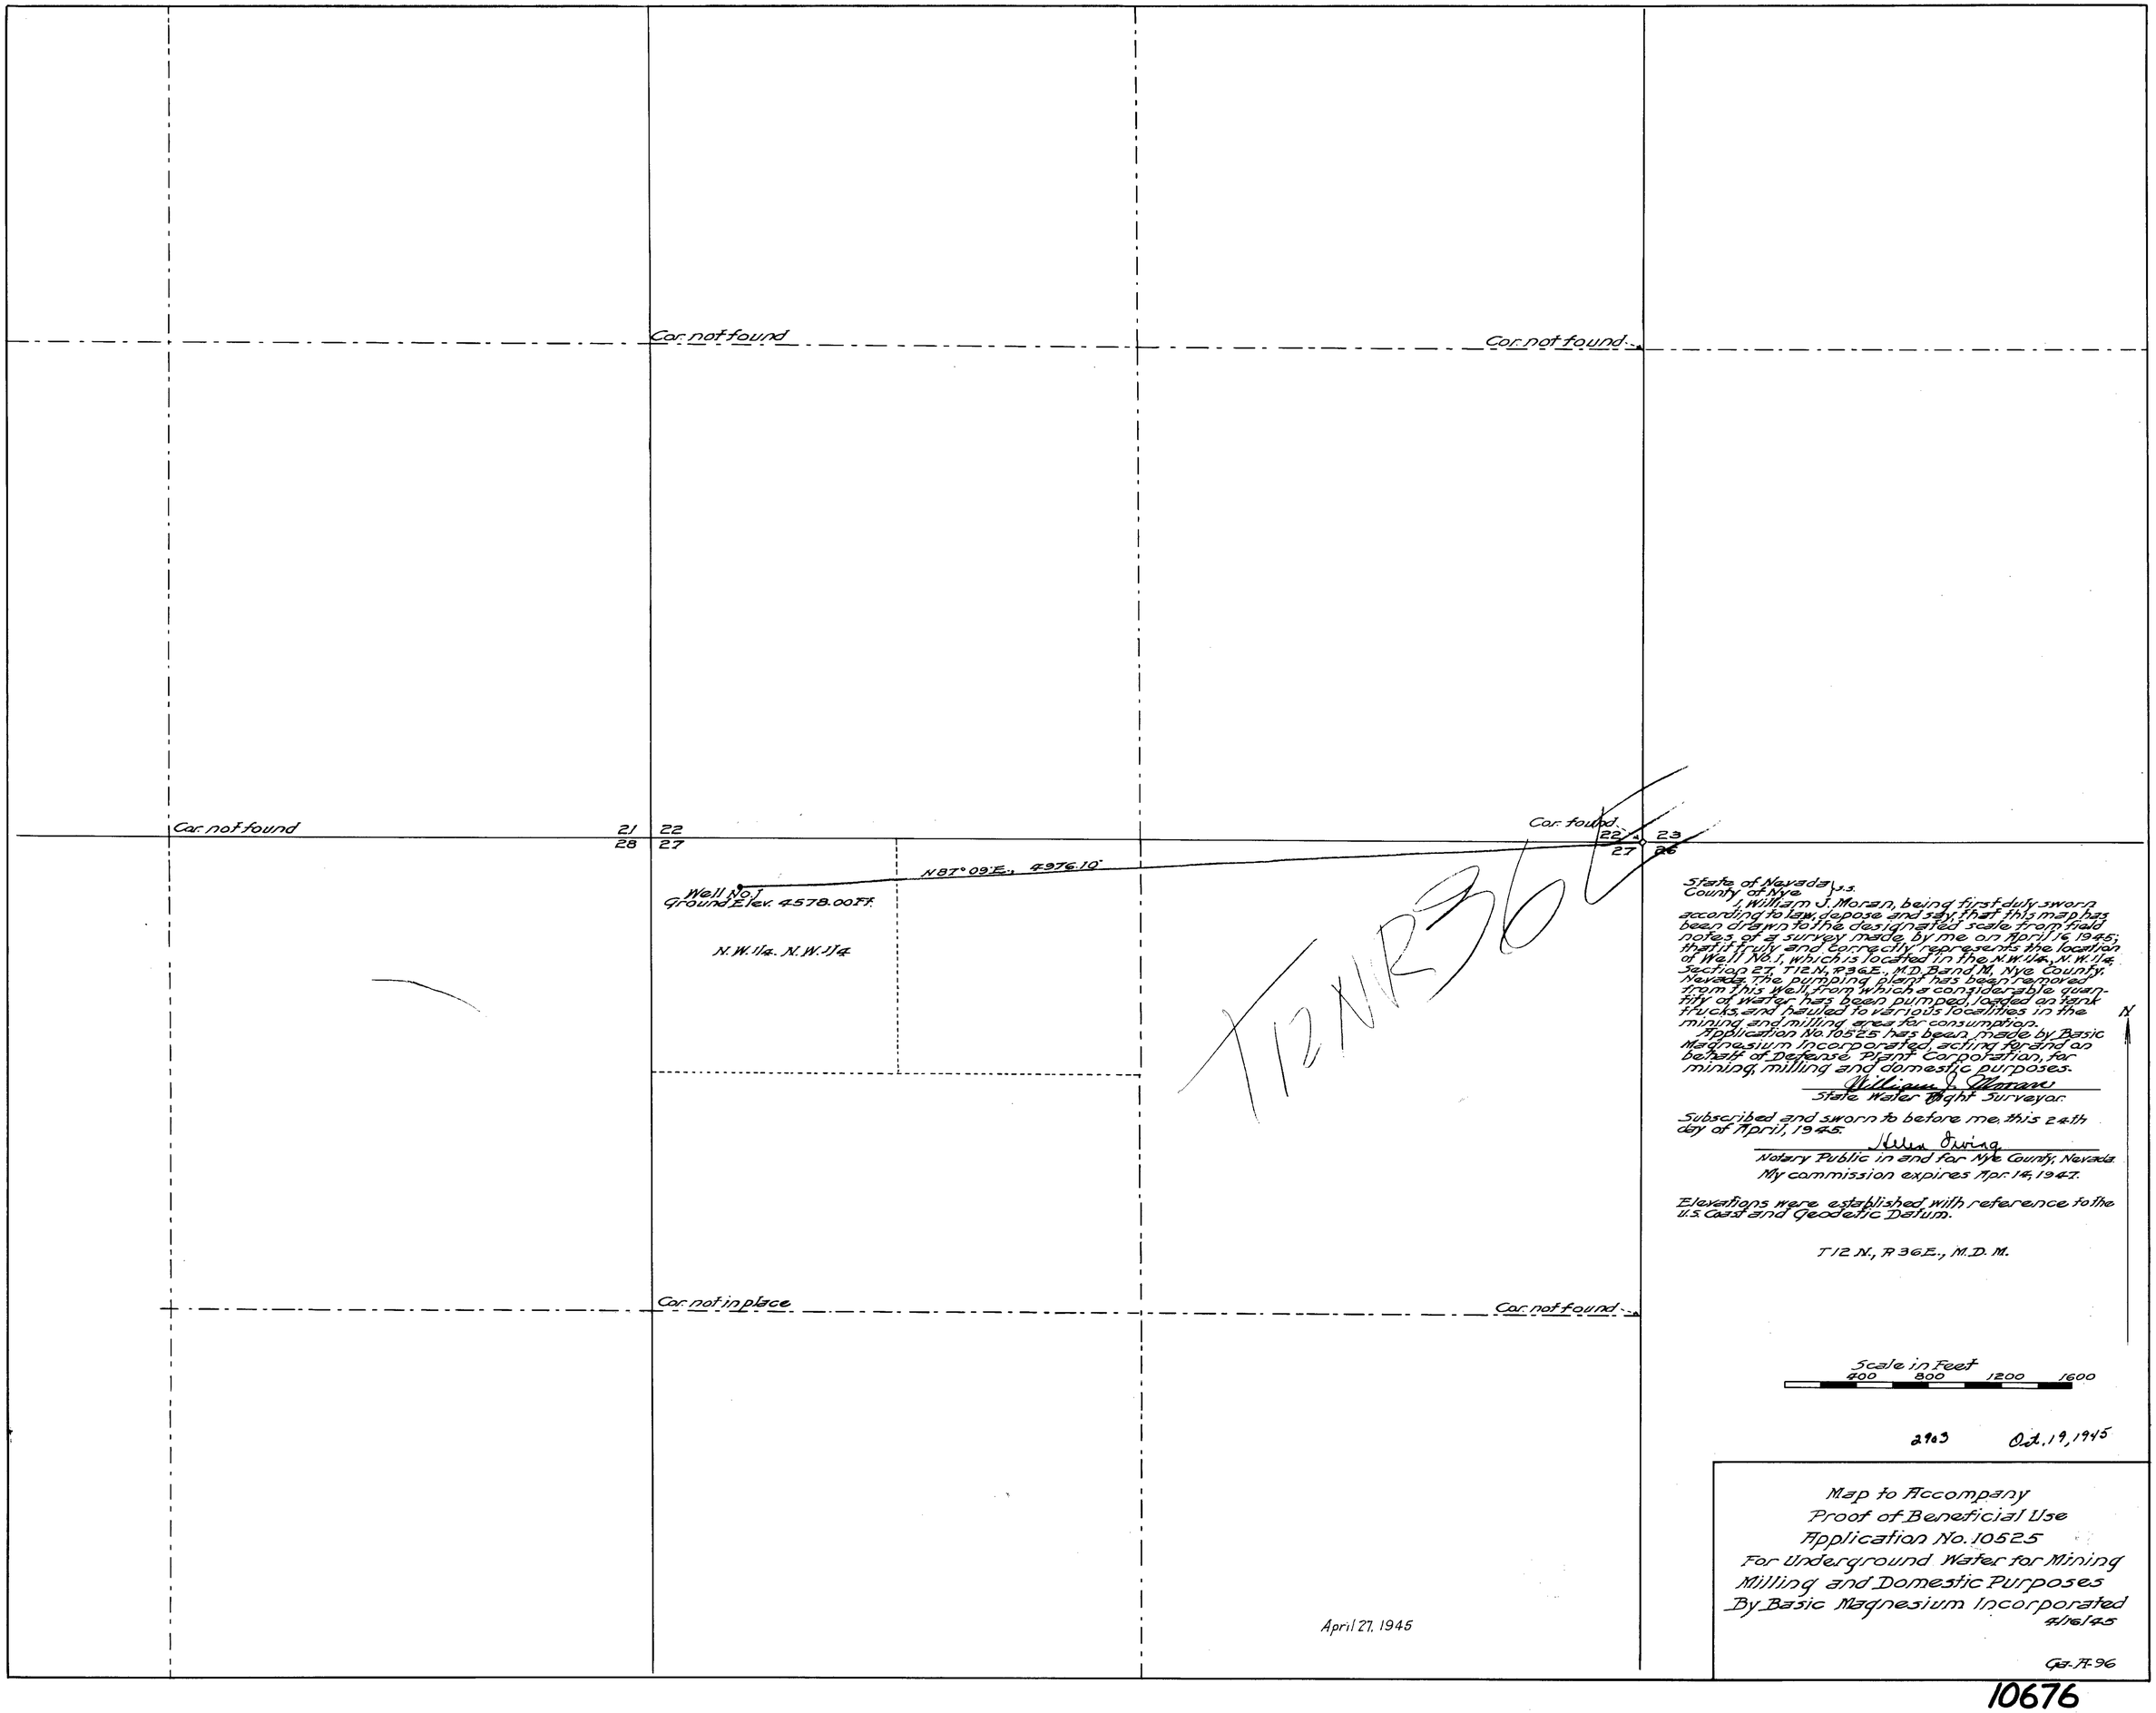
Cor. not found
Cor. not found
Cor. not found
Cor. found
21
22
28
27
22
23
27
26
N87°09'E., 4976.10'
Well No.1
Ground Elev. 4578.00 FT.
N.W. 1/4. N.W. 1/4
T12NR36E
Cor. not in place
Cor. not found
April 27, 1945
State of Nevada }
County of Nye } s.s.
I, William J. Moran, being first duly sworn according to law, depose and say, that this map has been drawn to the designated scale from field notes of a survey made by me on April 16 1945; that it truly and correctly represents the location of Well No. 1, which is located in the N.W. 1/4, N.W. 1/4, Section 27, T12N, R36E., M.D.B and M, Nye County, Nevada. The pumping plant has been removed from this well, from which a considerable quantity of water has been pumped, loaded on tank trucks, and hauled to various localities in the mining and milling area for consumption.
Application No. 10525 has been made by Basic Magnesium Incorporated, acting for and on behalf of Defense Plant Corporation, for mining, milling and domestic purposes.
William J. Moran
State Water Right Surveyor.
Subscribed and sworn to before me, this 24th day of April, 1945.
Ellen Irving
Notary Public in and for Nye County, Nevada.
My commission expires Apr. 14, 1947.
Elevations were established with reference to the U.S. Coast and Geodetic Datum.
T12N., R36E., M.D.M.
N
Scale in Feet
400 800 1200 1600
2903 Oct. 19, 1945
Map to Accompany
Proof of Beneficial Use
Application No. 10525
For Underground Water for Mining
Milling and Domestic Purposes
By Basic Magnesium Incorporated
4/16/45
Ga-A-96

10676