T.21 S., R.61 E., M.D.B.&M.

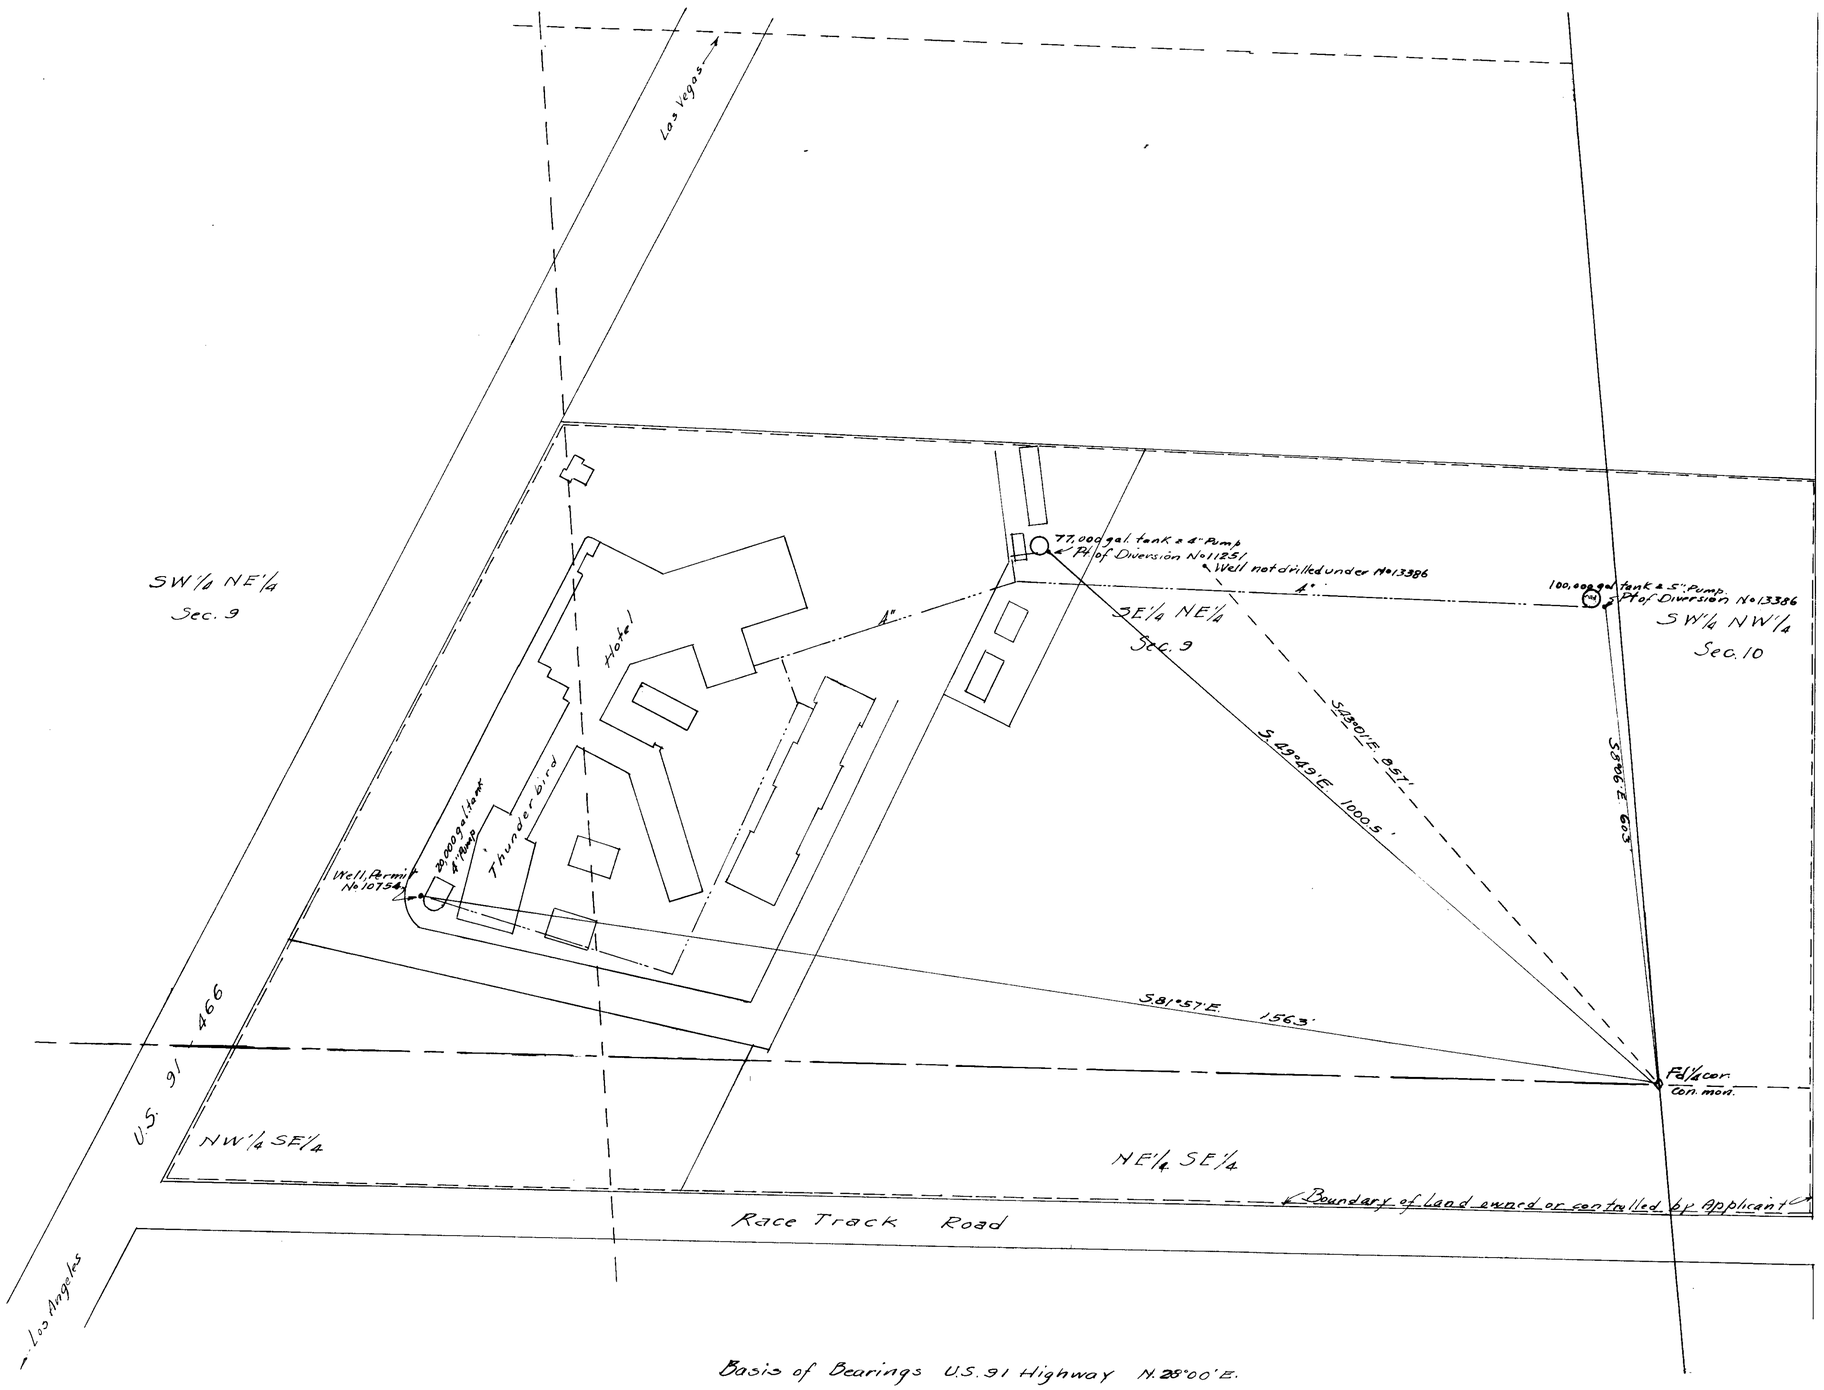

Basis of Bearings U.S. 91 Highway N. 28°00' E.

STATE OF NEVADA }
County of Clark } ss.

I, C. D. BAKER being first duly sworn, depose and say that this map, consisting of one sheet, has been correctly drawn to the designated scale from field notes of a survey made by me on the 24th day of November, 1952; that it truly and correctly represents the location and extent of the works used to divert water from LAS VEGAS ARTESIAN BASIN, in CLARK COUNTY, by BONANZA HOTEL, INC., for quasi-municipal purposes under PERMITS 10754, 11251, 13386; that the point of diversion, size of diverting conduit, place and manner of use, and the location and names of all other works or streams which are crossed by or connected with said works, together with the location and extent of lands owned or controlled by the applicant upon which water applied for under the above permits is used, are fully and correctly designated thereon.

C. D. Baker
STATE WATER RIGHT SURVEYOR

Subscribed and sworn to before me this 8th day of December, 1952.

Frances A. Nelson
NOTARY PUBLIC IN AND FOR CLARK CO., NEVADA

My commission expires February 16 1955

Certificate No. 3947 issued Aug. 3, 1953
Certificate No. 3948 issued Aug. 3, 1953
Certificate No. 3949 issued Aug. 3, 1953

SCALE: 1 IN. = 100 FT.

100 50 0 100 200 300

MAP TO ACCOMPANY
PROOF OF BENEFICIAL USE
UNDER
PERMITS NOS. 10754, 11251, 13386
BY
QUASI-MUNICIPAL USE BY BONANZA HOTEL, INC.
LAS VEGAS ARTESIAN BASIN

FILED
FEB 24 1953
STATE ENGINEER'S OFFICE

10754-11251-13386