CULTIVATED AREA

Sec.	Subdivision	Tp.	R.	Cult'd Area	Kind
12	N.E.¼ S.E.¼	18 S	50 E. M.D.M.	16.8 Acres 3.3 " 13.0	Clover Sudan Grass Not Cultivated
				33.1 "	

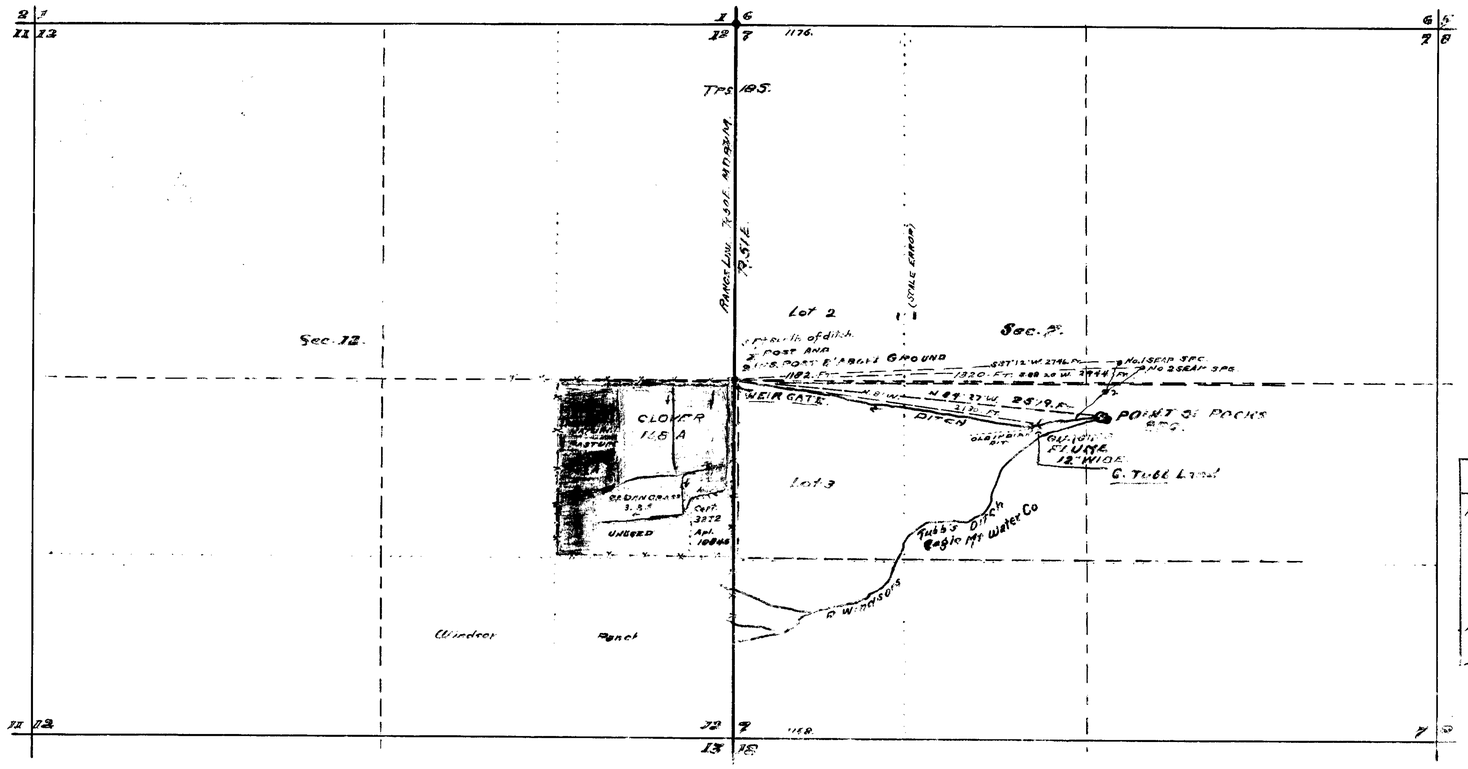

PERIMETER OF DITCH

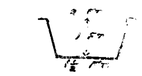

GRADE 4 FT PER 1000 FT.

DITCH TRAVERSE			
FROM	TO	COURSE	DIST.
POINT OF ROCK SPR	E. ¼ Cor Sec 12 T 18 S R 50 E	N 69° 77 W	3879
do	Bridge Box.	S 76 W	395.
GRADE Box	do	N 89 W 30	2132
do	Top Line Ditch Poles South & West	S 01 W	18.
No 1 SEAP	E. ¼ Sec 12	S 87° W	[illegible]
do.	" "	" "	[illegible]
do	DITCH	S 88° W	456
do	do	S 60° W	230
No 2 SEAP	do		
do	E ½ Sec 12.	S 88° 20 W	[illegible]

NORTH

State Of Nevada. }
County Of Nye. } S.S

I, Charles G. Walker, being first duly sworn, depose and say that this map has been correctly drawn to the designated scale from field notes of the survey made by me the 28th day of August 1949, that it truly and correctly represents the location and extent of the works used to divert water from Point Of Rocks Spring and No. 1 and No 2 Seep Springs, Nye County, by Iris O. Smith, for irrigation purposes under application No 10928. That the point of diversion, the location and size of the diverting channel, location and size of all measuring devices, the location and extent of land irrigated by the appropriation upon which water is applied for under application No 10928 is used, together with the area and kind of cultivation of the 40 acre subdivision, the locations and names of all other claimants to water by or connected with said works are fully and correctly delineated thereon.

Charles G. Walker
State Water Right Surveyor

Subscribed and sworn to before me this 19th day of September, 1949.

Iris O. Smith
Notary Public in and for Nye County, Nevada
My commission expires Feb 11, 1952.

Oct. 6, 1949

3323 Dec. 14 1949 Fee 0.30 Cts for Certif.

PROOF OF PUBLICATION
UNDER APPLICATION No 10928
FILED BY IRIS O. SMITH
FROM
POINT OF ROCKS SPRINGS

10928