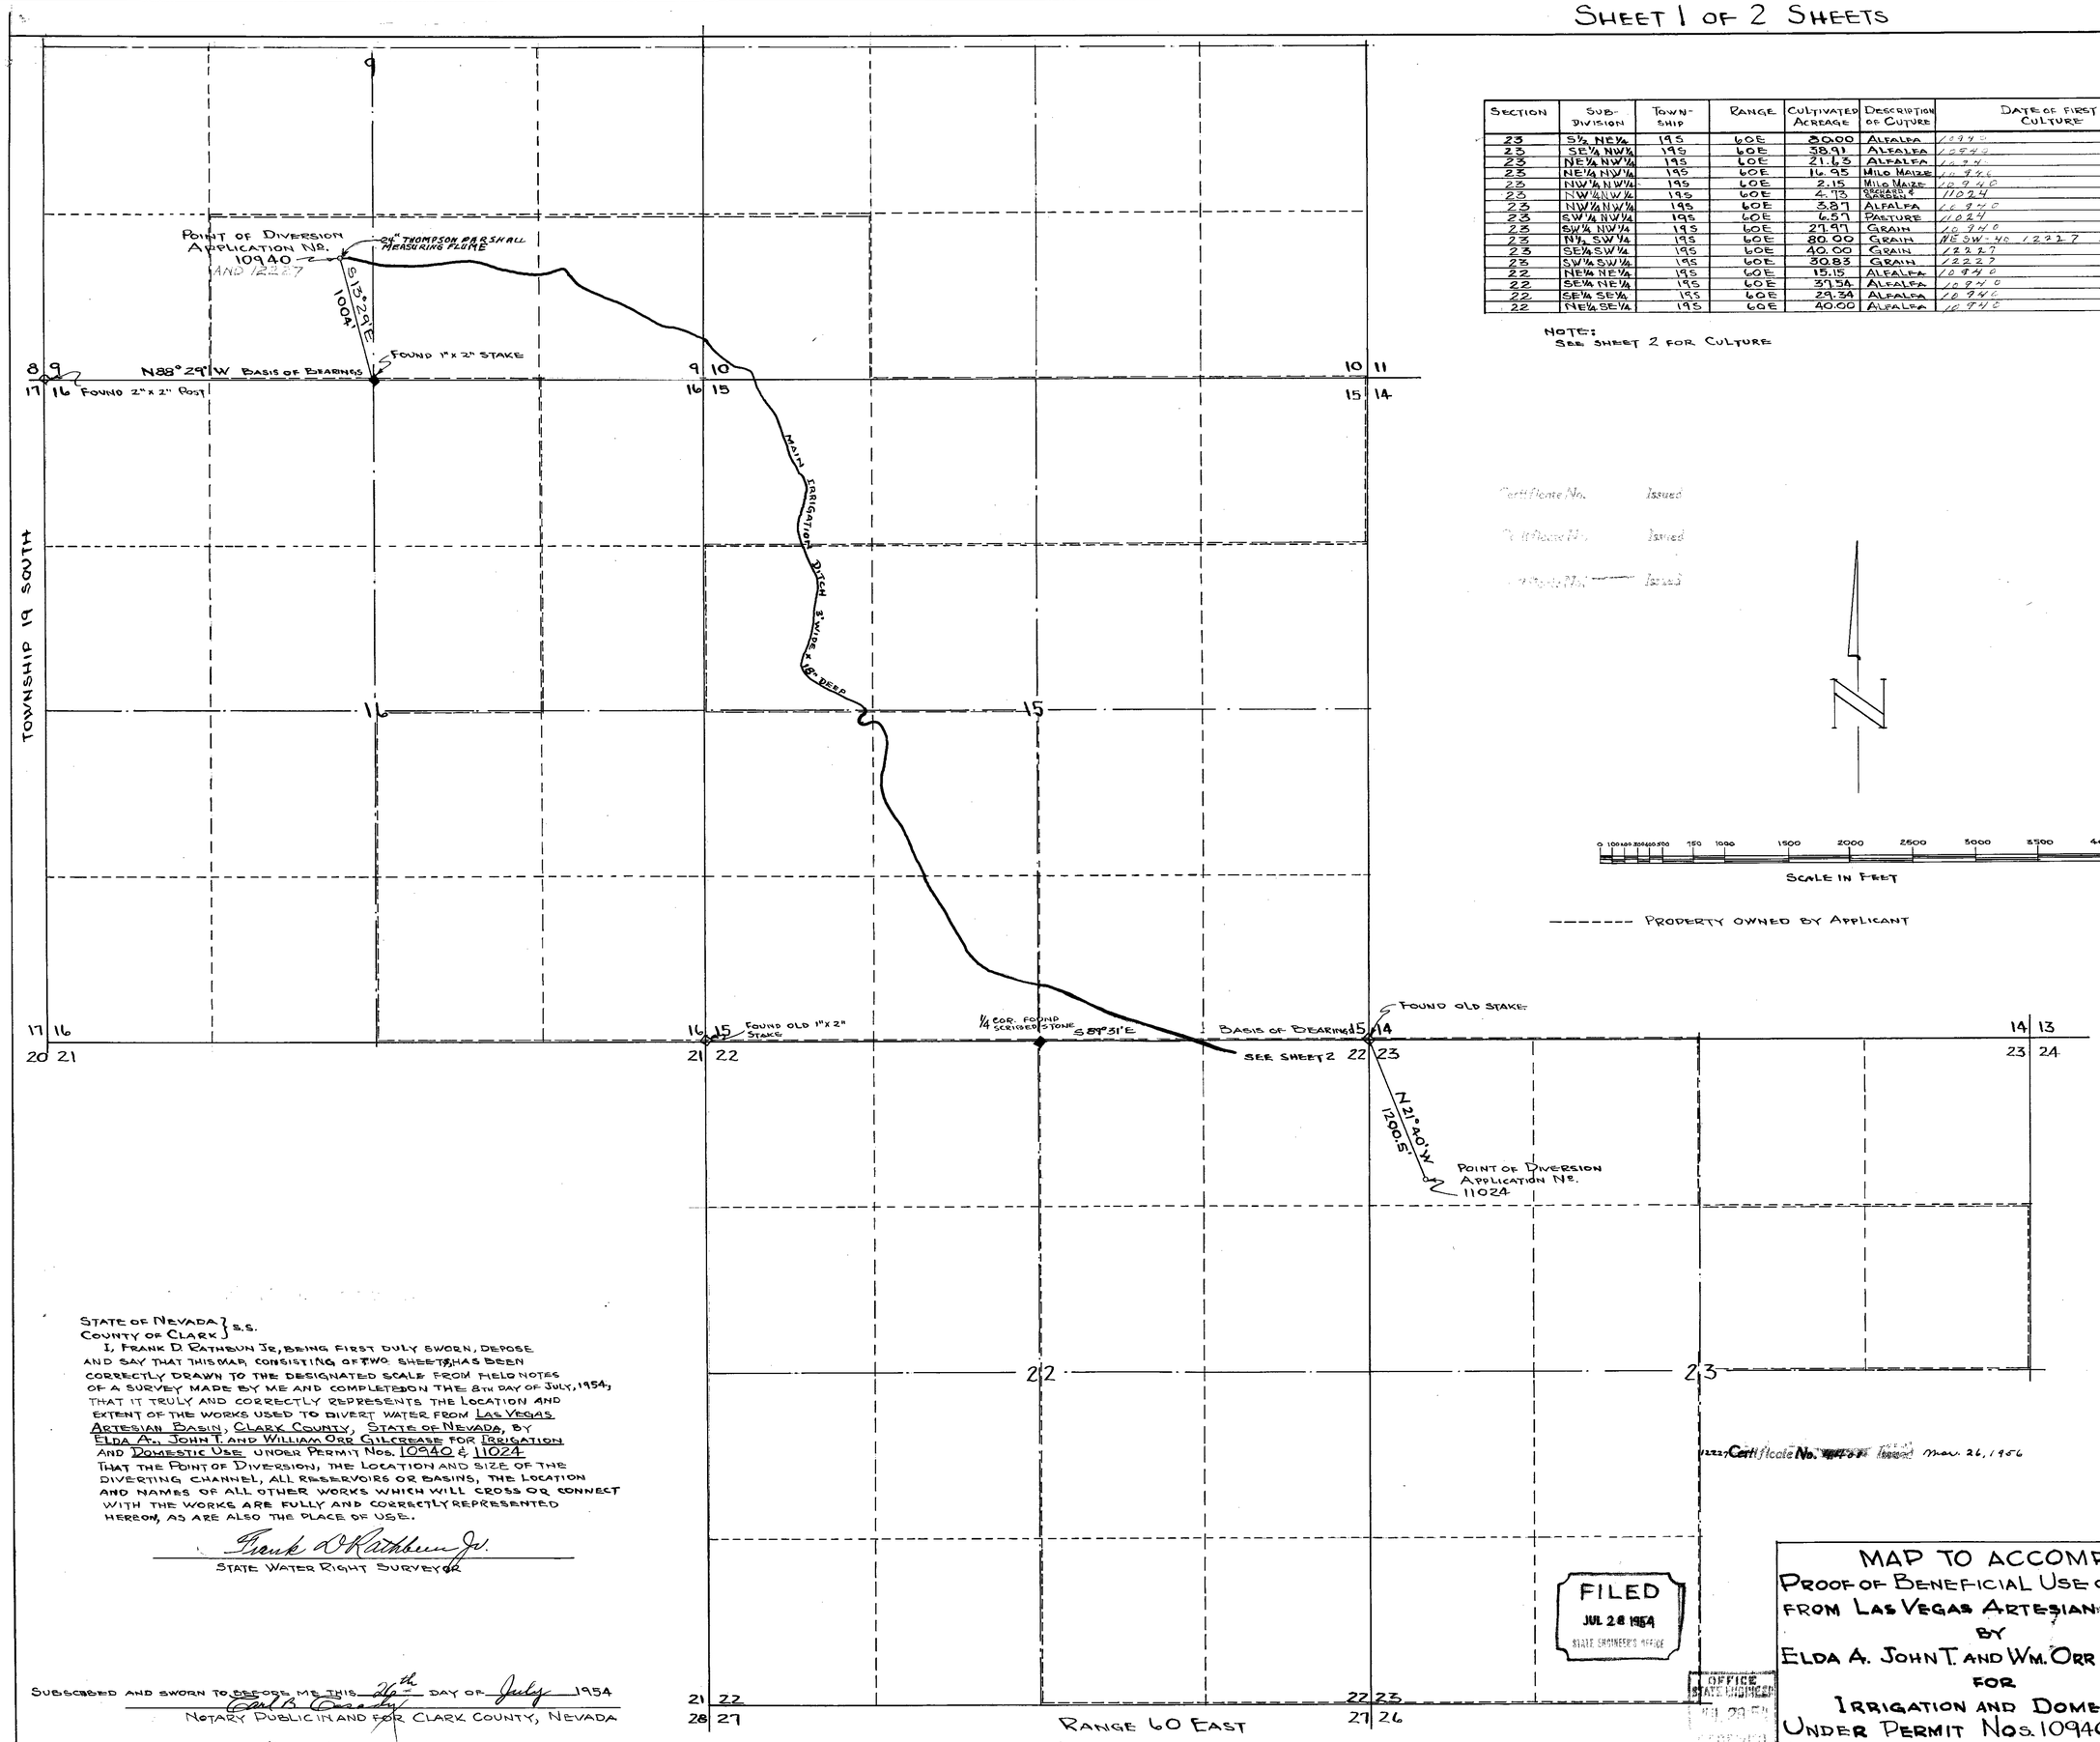

SECTION	SUB-DIVISION	TOWN-SHIP	RANGE	CULTIVATED ACREAGE	DESCRIPTION OF CULTURE	DATE OF FIRST CULTURE
23	S½ NE¼	19S	60E	80.00	ALFALFA	10940
23	SE¼ NW¼	19S	60E	38.91	ALFALFA	10940
23	NE¼ NW¼	19S	60E	21.63	ALFALFA	10940
23	NE¼ NW¼	19S	60E	16.95	MILO MAIZE	10940
23	NW¼ NW¼	19S	60E	2.15	MILO MAIZE	10940
23	NW¼ NW¼	19S	60E	4.13	BROMGRASS & SUDAN	11024
23	NW¼ NW¼	19S	60E	3.87	ALFALFA	10940
23	SW¼ NW¼	19S	60E	6.57	PASTURE	11024
23	SW¼ NW¼	19S	60E	29.97	GRAIN	10940
23	N½ SW¼	19S	60E	80.00	GRAIN	NE SW-40 12227 NW SW-40-10940
23	SE¼ SW¼	19S	60E	40.00	GRAIN	12227
23	SW¼ SW¼	19S	60E	30.83	GRAIN	12227
22	NE¼ NE¼	19S	60E	15.15	ALFALFA	10940
22	SE¼ NE¼	19S	60E	37.54	ALFALFA	10940
22	SE¼ SE¼	19S	60E	29.34	ALFALFA	10940
22	NE¼ SE¼	19S	60E	40.00	ALFALFA	10940

NOTE:
SEE SHEET 2 FOR CULTURE

Certificate No. Issued
" " No. Issued
" " No. Issued

0 100 200 300 400 500 750 1000 1500 2000 2500 3000 3500 4000
SCALE IN FEET

------- PROPERTY OWNED BY APPLICANT

STATE OF NEVADA } S.S.
COUNTY OF CLARK }

I, FRANK D. RATHBUN JR, BEING FIRST DULY SWORN, DEPOSE AND SAY THAT THIS MAP, CONSISTING OF TWO SHEETS, HAS BEEN CORRECTLY DRAWN TO THE DESIGNATED SCALE FROM FIELD NOTES OF A SURVEY MADE BY ME AND COMPLETED ON THE 8TH DAY OF JULY, 1954, THAT IT TRULY AND CORRECTLY REPRESENTS THE LOCATION AND EXTENT OF THE WORKS USED TO DIVERT WATER FROM LAS VEGAS ARTESIAN BASIN, CLARK COUNTY, STATE OF NEVADA, BY ELDA A., JOHN T. AND WILLIAM ORR GILCREASE FOR IRRIGATION AND DOMESTIC USE UNDER PERMIT NOS. 10940 & 11024 THAT THE POINT OF DIVERSION, THE LOCATION AND SIZE OF THE DIVERTING CHANNEL, ALL RESERVOIRS OR BASINS, THE LOCATION AND NAMES OF ALL OTHER WORKS WHICH WILL CROSS OR CONNECT WITH THE WORKS ARE FULLY AND CORRECTLY REPRESENTED HEREON, AS ARE ALSO THE PLACE OF USE.

Frank D. Rathbun Jr.
STATE WATER RIGHT SURVEYOR

SUBSCRIBED AND SWORN TO BEFORE ME THIS 29th DAY OF July 1954
Earl B. Cassity
NOTARY PUBLIC IN AND FOR CLARK COUNTY, NEVADA

MY COMMISSION EXPIRES March 25, 1956

12227 Certificate No. [illegible] Mar. 26, 1956

FILED
JUL 28 1954
STATE ENGINEER'S OFFICE

OFFICE STATE ENGINEER JUL 28 [illegible] RECEIVED

MAP TO ACCOMPANY
PROOF OF BENEFICIAL USE OF WATER
FROM LAS VEGAS ARTESIAN BASIN
BY
ELDA A. JOHN T. AND WM. ORR GILCREASE
FOR
IRRIGATION AND DOMESTIC USE
UNDER PERMIT NOS. 10940 & 11024
CLARK COUNTY, NEVADA.

79635 75941 72802 10940-11024-12227

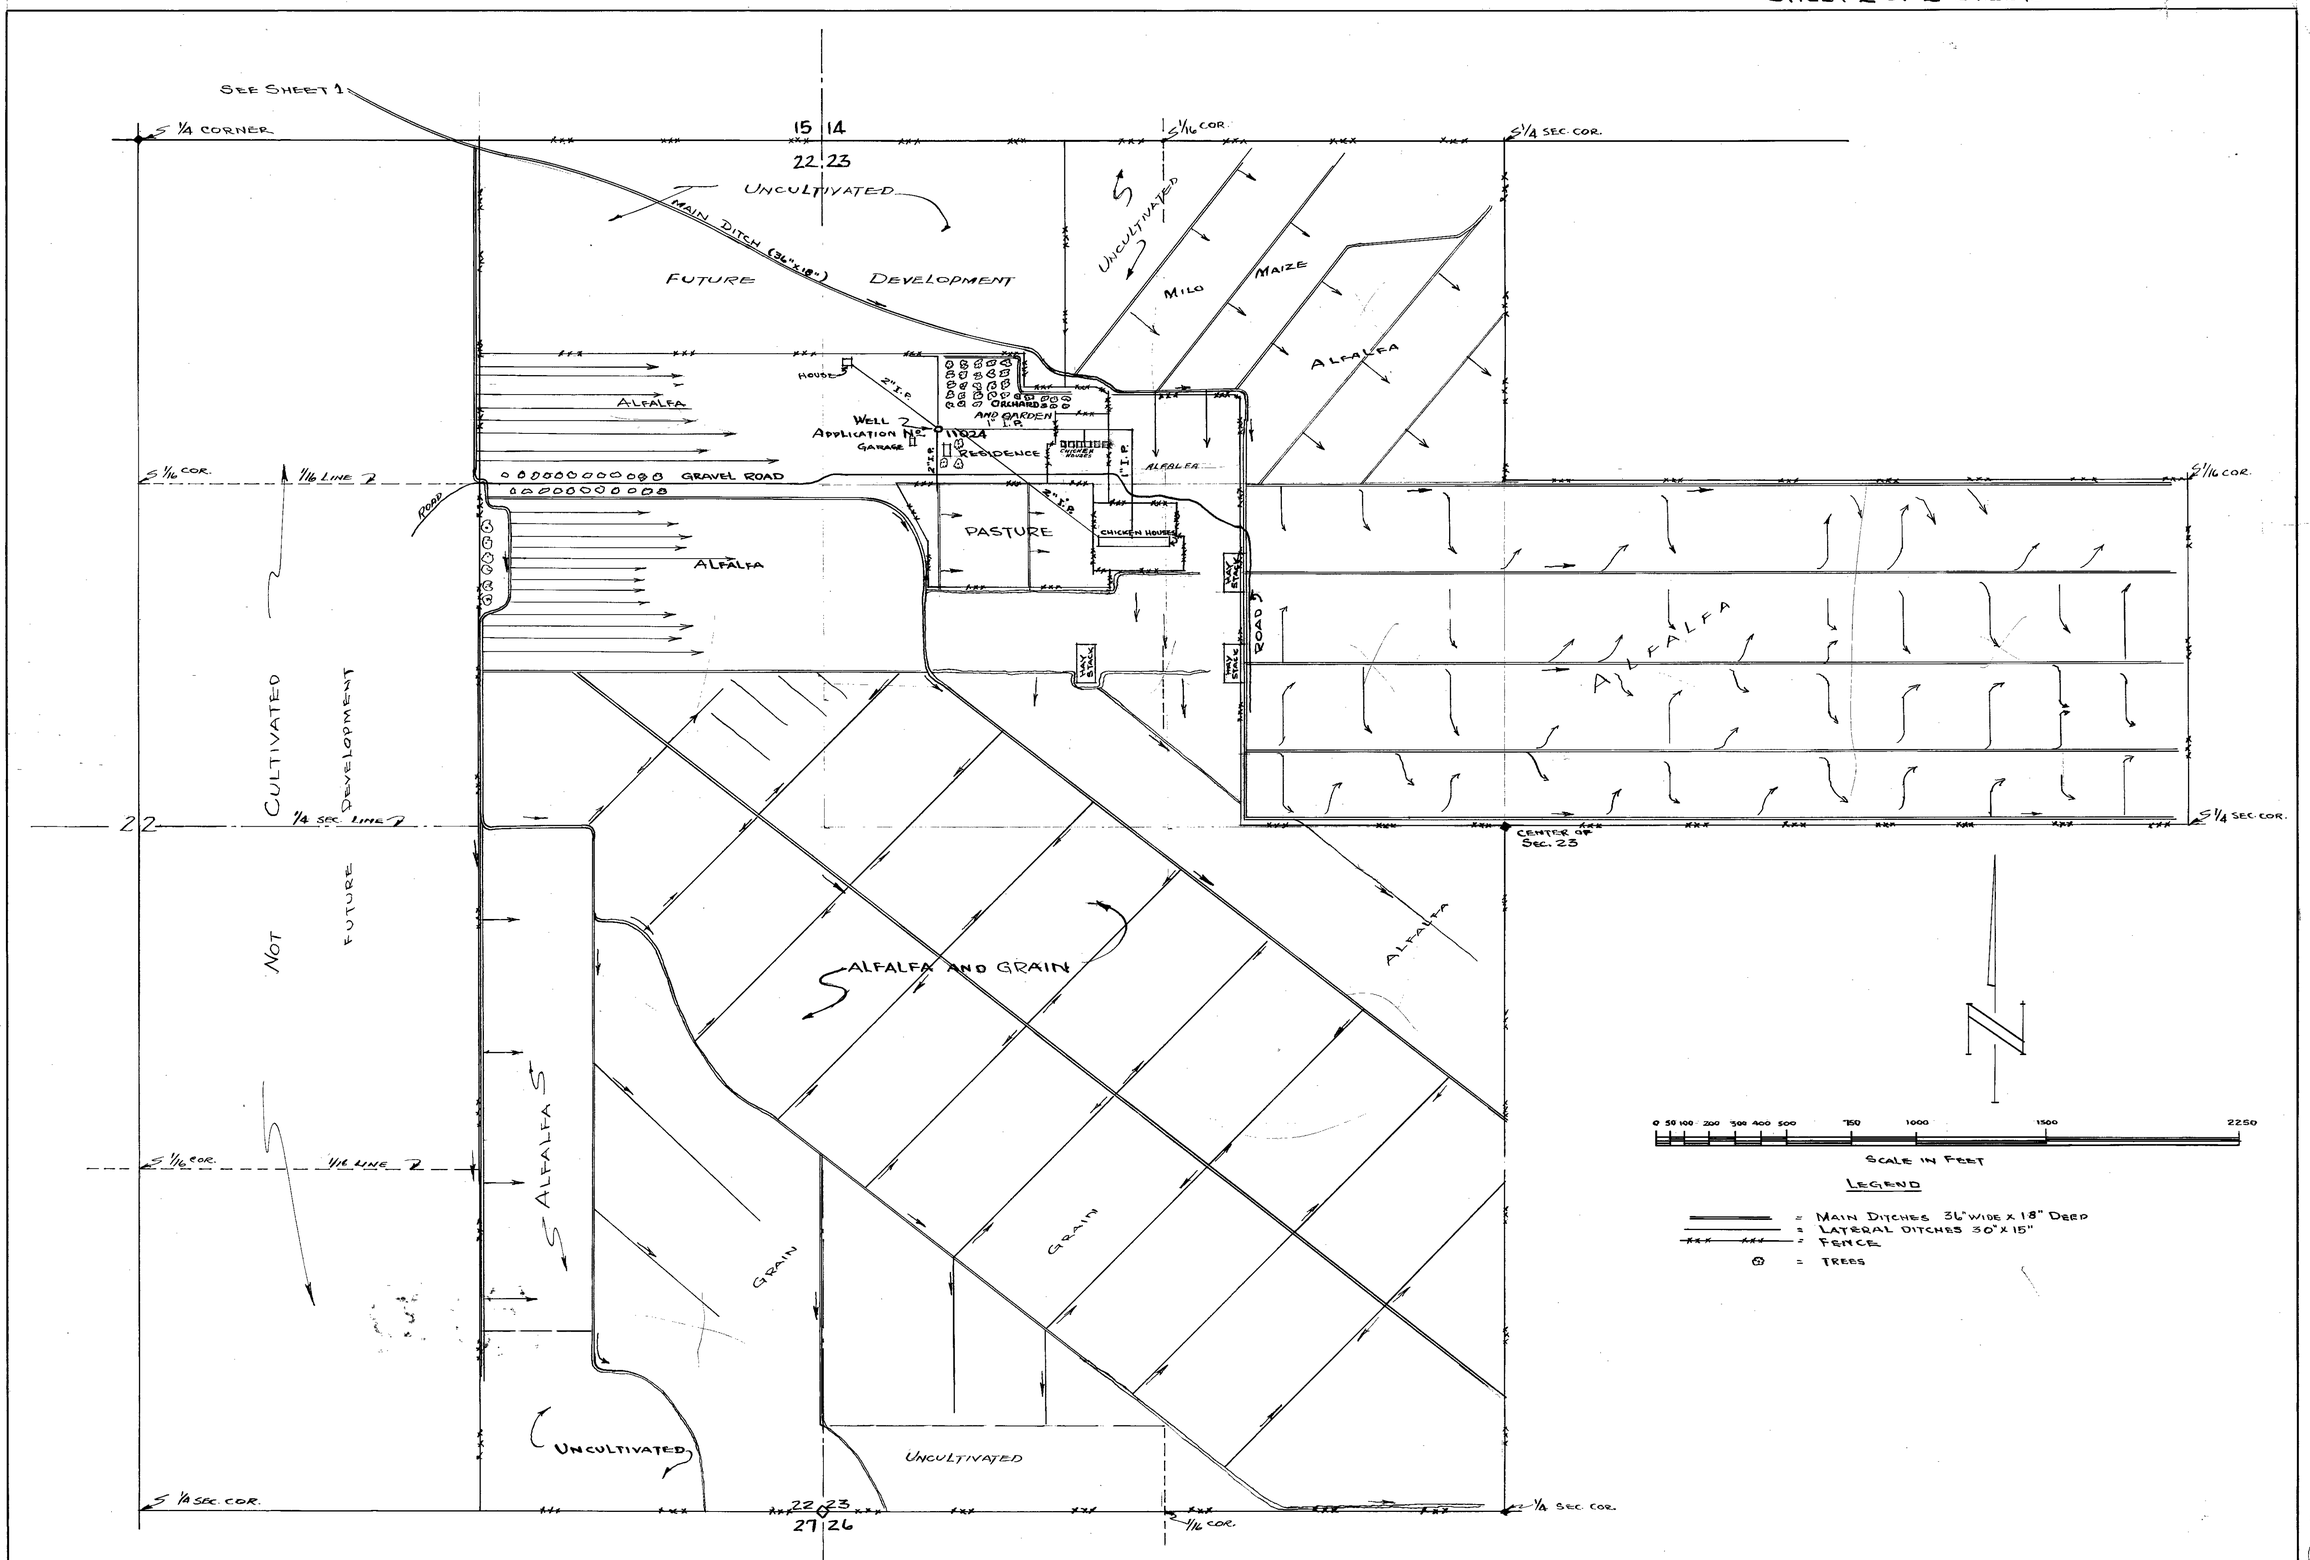

10940 Certificate No. [illegible] Issued [illegible], 1956
110-24 4403 [illegible], 1956

FILED
JUL 28 1956
STATE ENGINEER'S OFFICE

OFFICE STATE ENGINEER
JUL 28 56
RECEIVED

MAP TO ACCOMPANY
PROOF OF BENEFICIAL USE OF WATER
FROM LAS VEGAS ARTESIAN BASIN,
BY
ELDA A. JOHN T. AND WM ORR GILCREASE
FOR
IRRIGATION AND DOMESTIC USE
UNDER PERMIT Nos. 10940 & 11024
CLARK COUNTY, NEVADA.

10940-11024-12661