SECTION	SUB-DIVISION	TOWNSHIP	RANGE	CULTIVATED ACREAGE	DESCRIPTION OF CULTURE	DATE OF FIRST CULTURE
19	NW¼NE¼	4 N	55 E	26.07	Broom Grass	
"	"	"	"	0.20	Alfalfa	
"	NE¼NE¼	"	"	0.10	"	
"	"	"	"	3.06	Grain	
"	SW¼NE¼	"	"	22.48	Broom Grass	
"	"	"	"	2.98	Alfalfa	
"	SE¼NE¼	"	"	1.40	"	
"	"	"	"	11.25	Grain	
"	"	"	"	0.20	Broom Grass	
"	NE¼SE¼	"	"	1.32	"	
"	NE¼NW¼	"	"	9.42	"	
"	SE¼NW¼	"	"	7.36	"	
			TOTAL	85.84		

Note: Description of culture by Permittee

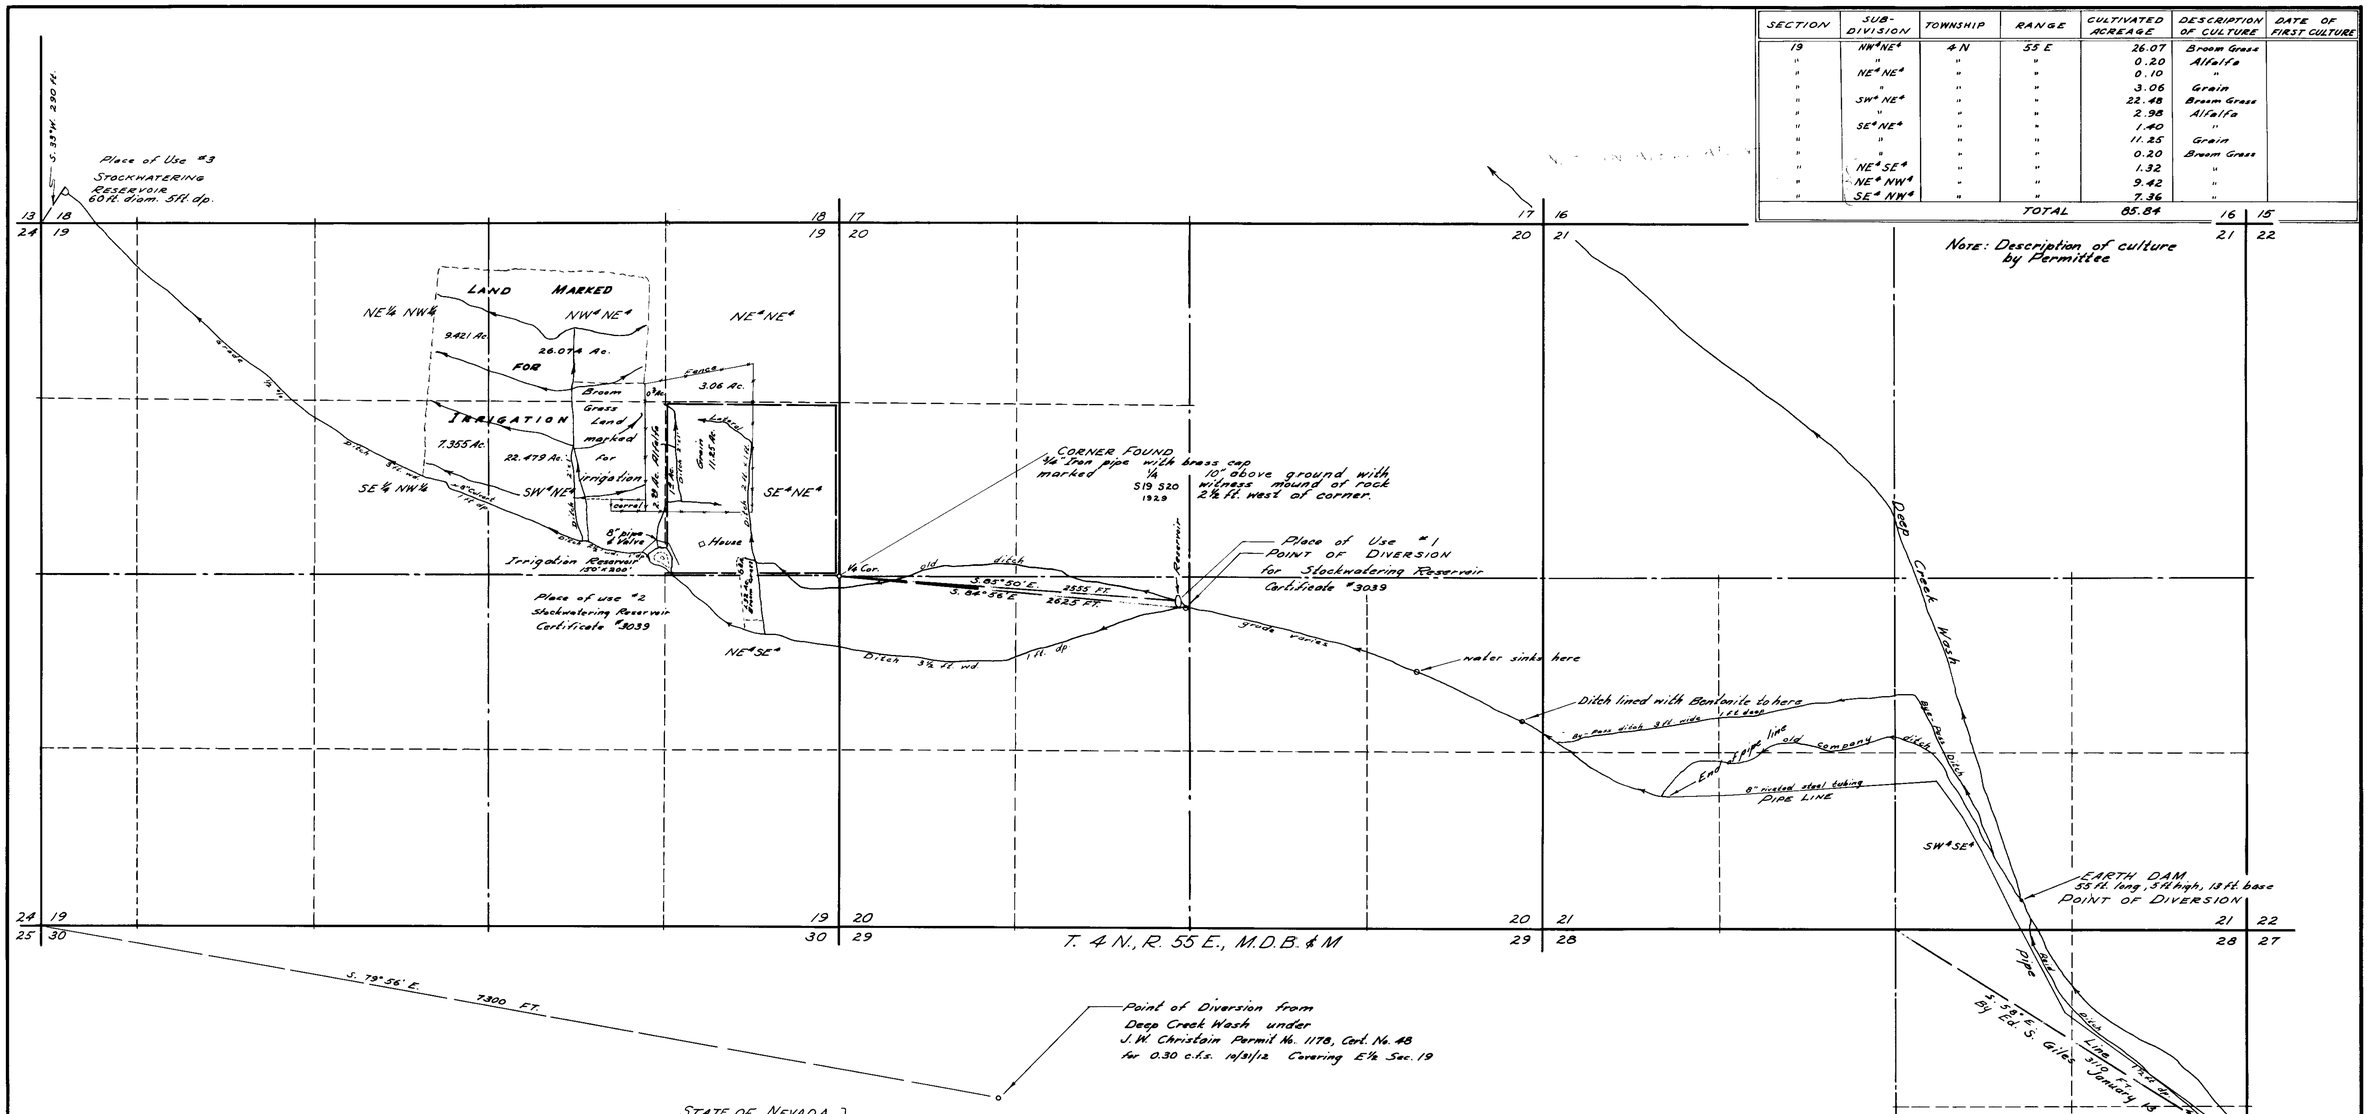

STATE OF NEVADA
County of White Pine } S.S.

I, Robert W. Millard, being first duly sworn depose and say that this map, has been correctly drawn to the designated scale from field notes of a survey made by me between the 10th day of November, 1948 and the 1st day of March, 1954, that it truly and correctly represents the location and extent of the works used to divert water from DEEP CREEK, in NYE County, by H. N. SHARP for irrigation purposes under application No. 10955. That the point of diversion, the location, size and grades of the diverting channel, location and description of all measuring devices, the location and extend of lands owned or controlled by the applicant upon which water applied for under application No. 10955 is used, together with the area and kind of culture in each 40-acre subdivision, and the location and names of all other works or streams which are crossed by or connected with said works are fully and correctly designated thereon.

Robert W. Millard
State Water Right Surveyor

Subscribed and sworn to before me this 8th day of April, 1954.

F. W. Millard
Notary public in and for White Pine County, Nevada.
My commission expires December 22, 1957.

Certificate No. 4104 Issued July 21, 1954

Field book reference:
M-72 Pg. 25 11/11/48
M-83 Pg. 20-29 3/29/51
M-99 Pg. 19-21 3/6/54

MAP TO ACCOMPANY
PROOF OF BENEFICIAL USE
UNDER PERMIT NO. 10955
BY H. N. SHARP
FROM DEEP CREEK
SURVEYED 1948, 1951, 1954
BY F.W. MILLARD & SON

10955