ALL IN T. 20 S.

Section	Subdivision	Range	Cultivated acreage	Description of culture	Date of first culture
23	NE¼ SE¼	53 E	18.4	Milo Maize	
23	NE¼ SE¼	"	7.4	COTTON	
23	SE¼ SE¼	"	9.4	"	
24	SW¼ SW¼	"	37.2	"	
24	NW¼ SW¼	"	8.7	"	
24	SE¼ SW¼	"	11.8	"	
25	NW¼ NW¼	"	6.0	"	
25	NE¼ NW¼	"	10.1	"	
23	NW SE		6 71		
23	SE SW		5 67		
23	SW SW		19 24		

Old Culture →
" "
" "

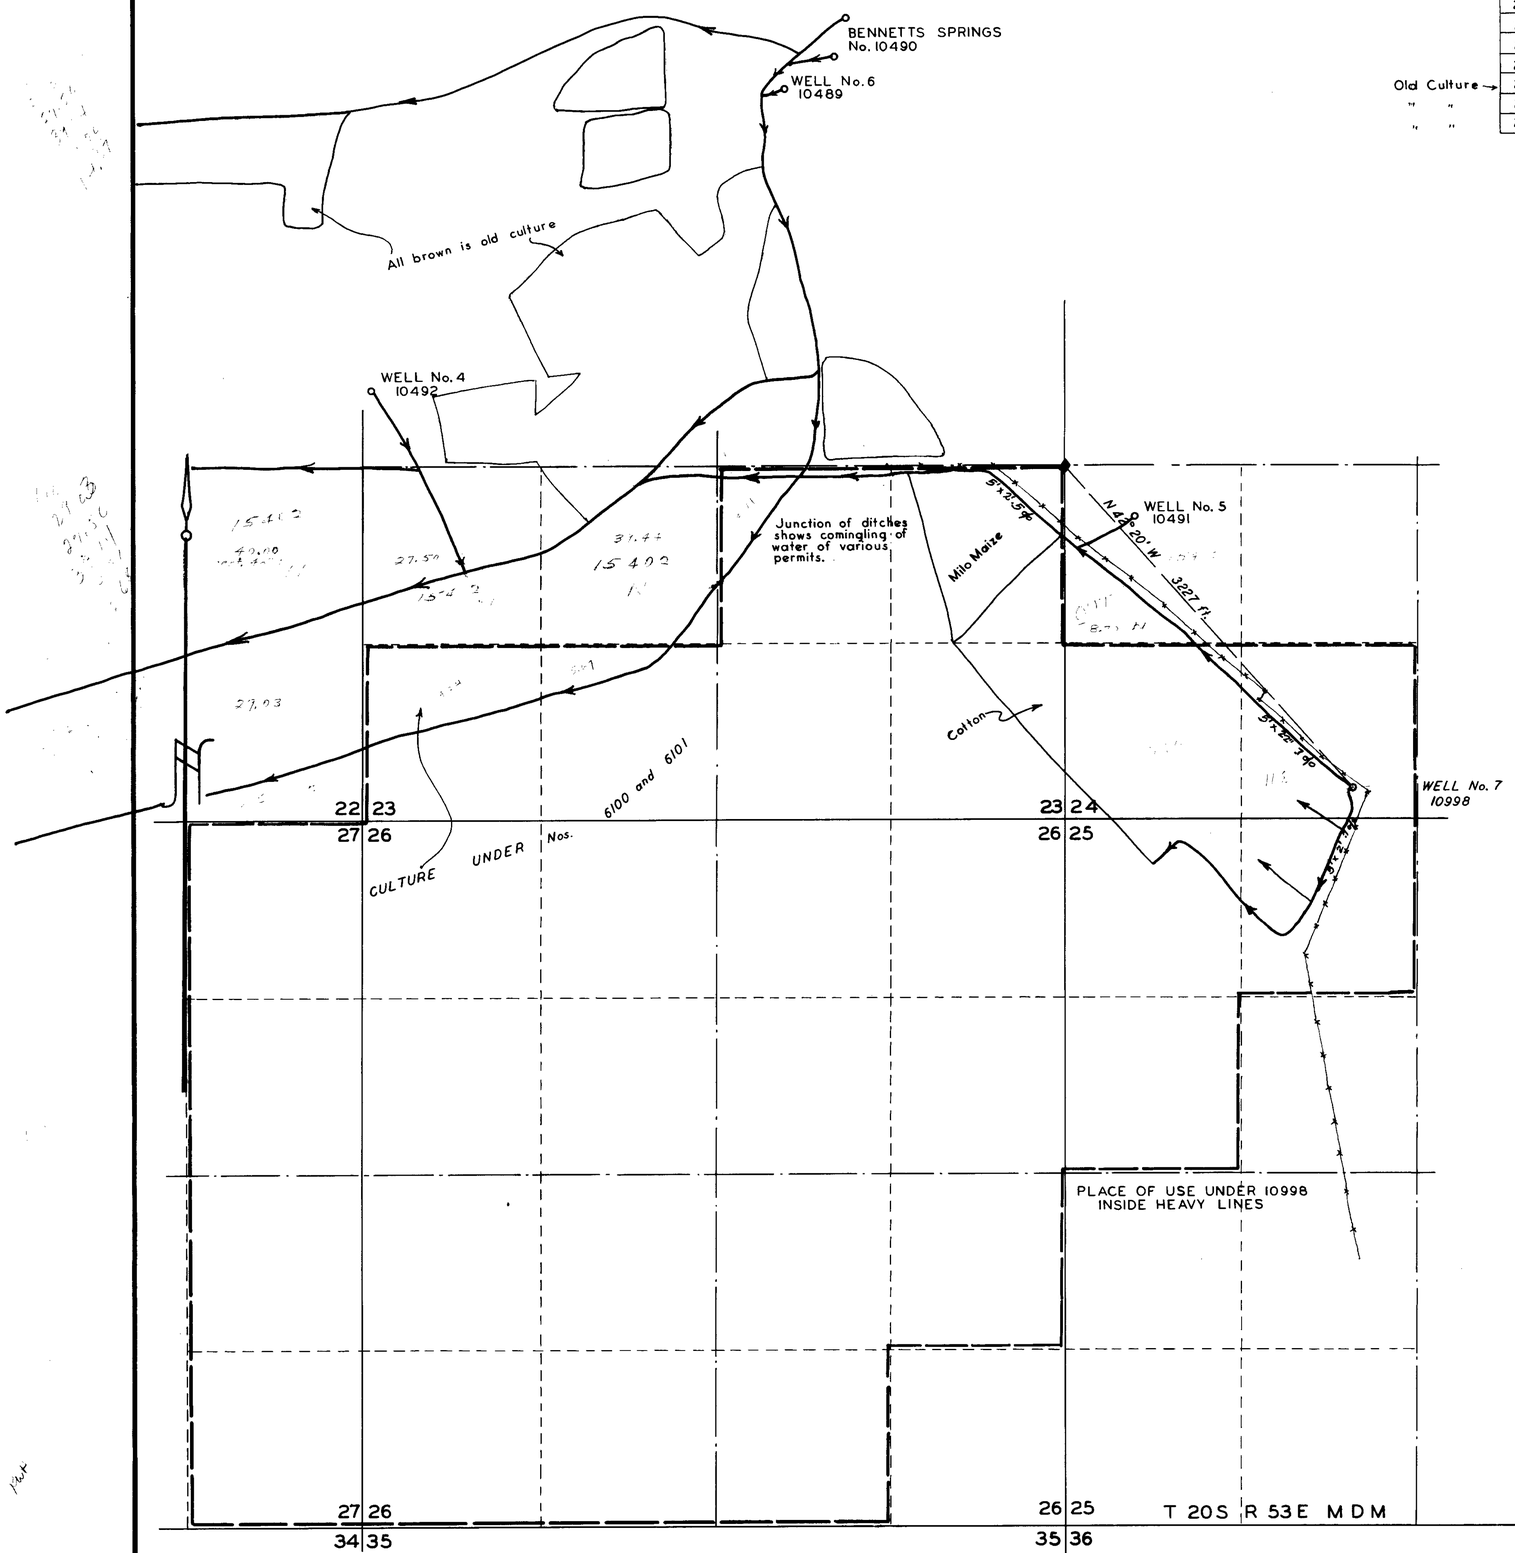

STATE OF NEVADA
COUNTY OF ESMERALDA } SS

I Harry H Hughes, being first duly sworn, depose and say that this map, consisting of one sheet, has been correctly drawn to the designated scale from field notes of surveys made by me between the 7th day of June and the 21st day of July, 1953; that it truly and correctly represents the location and extent of the works used to divert water from Well No. 7, in Nye County, by Ray Thomas, for irrigation purposes under application No. 10998. That the point of diversion, the location, size and grades of the diverting channel, location and description of all measuring devices, the location and extent of lands owned or controlled by the applicant upon which water applied for under application No. 10998 is used, together with the area and kind of culture in each 40-acre subdivision, and the and the location and names of all other works or streams which are crossed by or connected with said works are fully and correctly designated thereon.

Harry H Hughes
STATE WATER RIGHT SURVEYOR

SUBSCRIBED AND SWORN TO BEFORE ME
THIS 28 DAY OF July 1953
Bertha Clow
ESMERALDA COUNTY NEVADA

SCALE = 1 in. 600 ft.

0 600 1200 1800 2400

10723 Certificate No. 4106 Issued July 21, 1957

Amended CERTIFICATE No. 4879 ISSUED Mar. 30, 1959

JULY 31, 1953
STATE ENGINEER'S OFFICE

MAP TO ACCOMPANY
PROOF OF BENEFICIAL USE UNDER
APPLICATION No 10998
FOR
IRRIGATION
BY
RAY THOMAS
FROM
UNDERGROUND SOURCE

File Under → 10998 15402