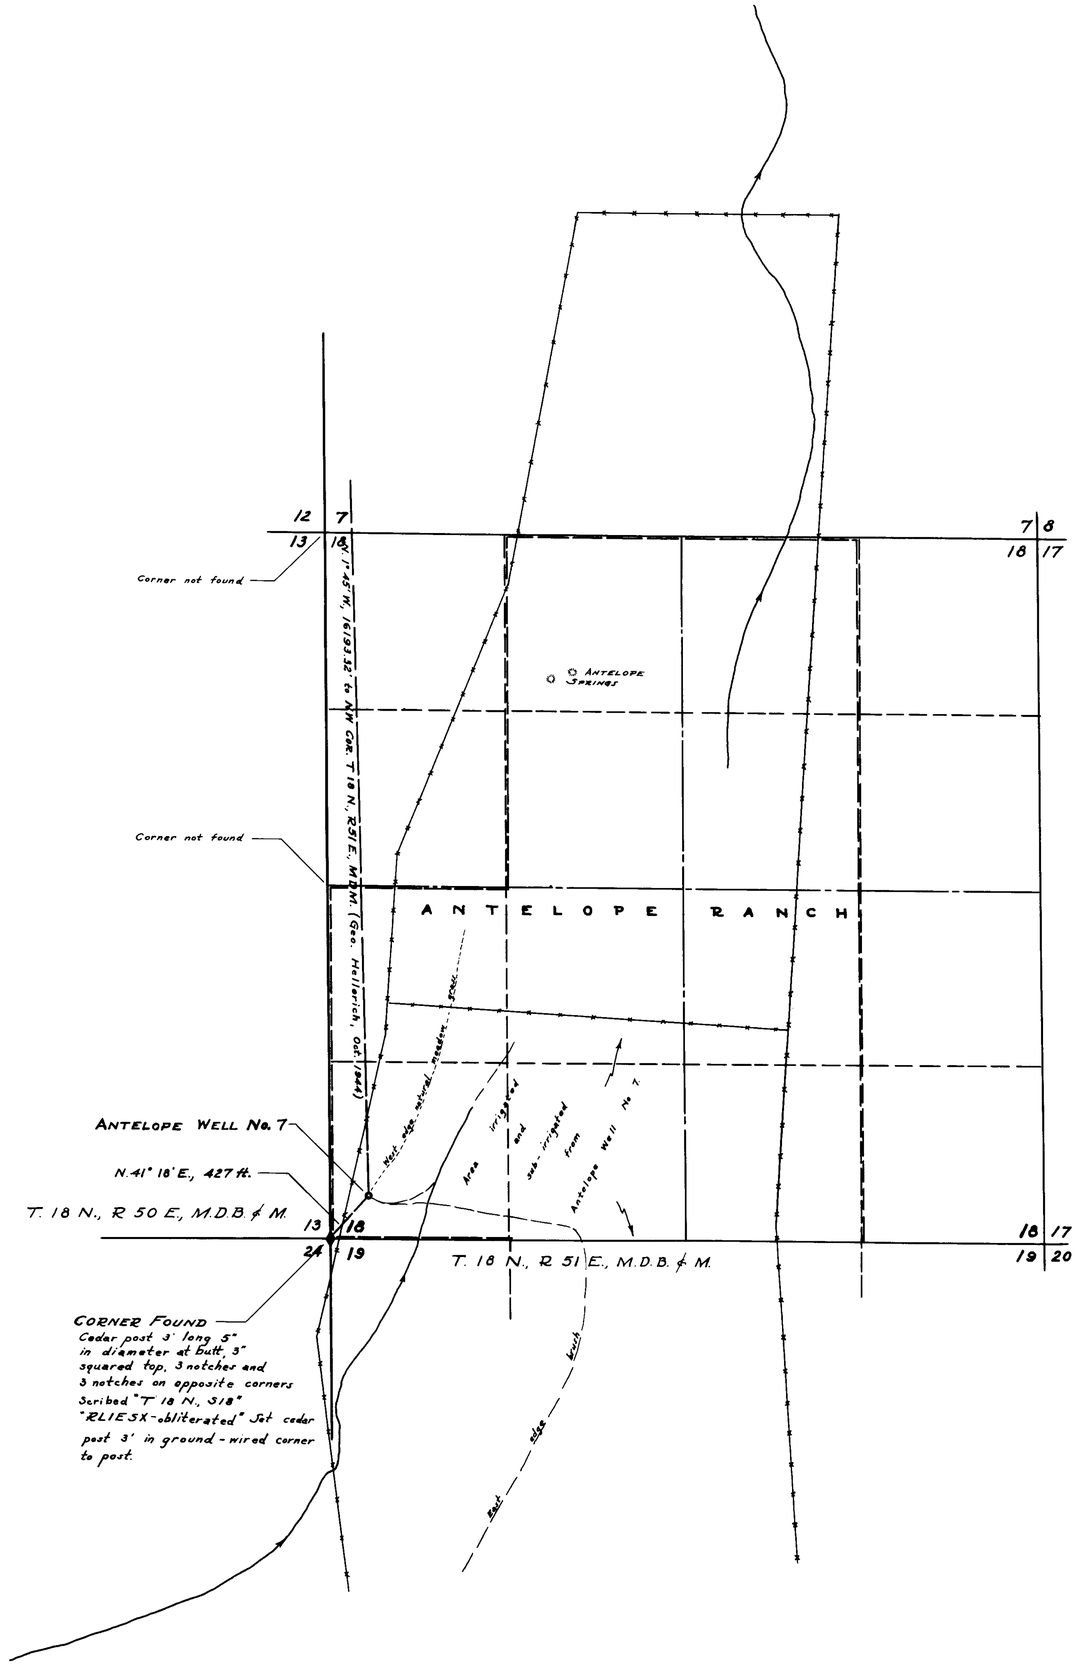

Section	Sub-Division	Township	Range	Cultivated Acreage	Desc. of Culture	Date of first culture
18	SW¼SW¼	18N	51E	9.64	MEADOW	
			TOTAL	9.64	ACRES	

STATE OF NEVADA }
County of White Pine } SS

I, Robert W. Millard, being first duly sworn depose and say that this map, consisting of one sheet, has been correctly drawn to the designated scale from field notes of a survey made by me between the 18th and 20th days of June, 1952; that it truly and correctly represents the location and extent of the works used to divert water from ANTELOPE WELL No. 7 in Eureka County, by BARTHOLOMAE CORPORATION for irrigation purposes under application No. 11064. That the point of diversion, the location, size and grades of the diverting channel, location and description of all measuring devices, the location and extent of lands owned or controlled by the applicant upon which water applied for under application No. 11064 is used, together with the area and kind of culture in each 40 acre subdivision, and the location and names of all other works or streams which are crossed by or connected with said works are fully and correctly designated thereon.

R. W. Millard
State Water Right Surveyor.

Subscribed and sworn to before me this 8th day of December 1952.

Notary Public in and for White Pine County, Nevada.

My commission expires December 22, 1953.

0 500 1000 1500 2000 3000
SCALE 1 IN. = 600 FT.

Certificate No. 3437 Issued Mar. 27, 1953

FILED
DEC 24 1956

OFFICE

MAP
TO ACCOMPANY PROOF OF
BENEFICIAL USE UNDER APPLICATION #11064
FOR IRRIGATION
BY BARTHOLOMAE CORPORATION
FROM ANTELOPE WELL No. 7
SURVEYED JUNE 18th, 1952
BY
F.W. MILLARD & SON ELY, NEVADA

11064