| Section | Subdivision | T N | R E | Acreage | Description of Culture | Date of First Culture |
|---|---|---|---|---|---|---|
| 30 | NE¼ NW¼ | 26 | 39 | 10.5 | Grain | |
| " | Lot 1 | " | " | 19.5 | Grain | |
| | Total | | | 30.0 | | |

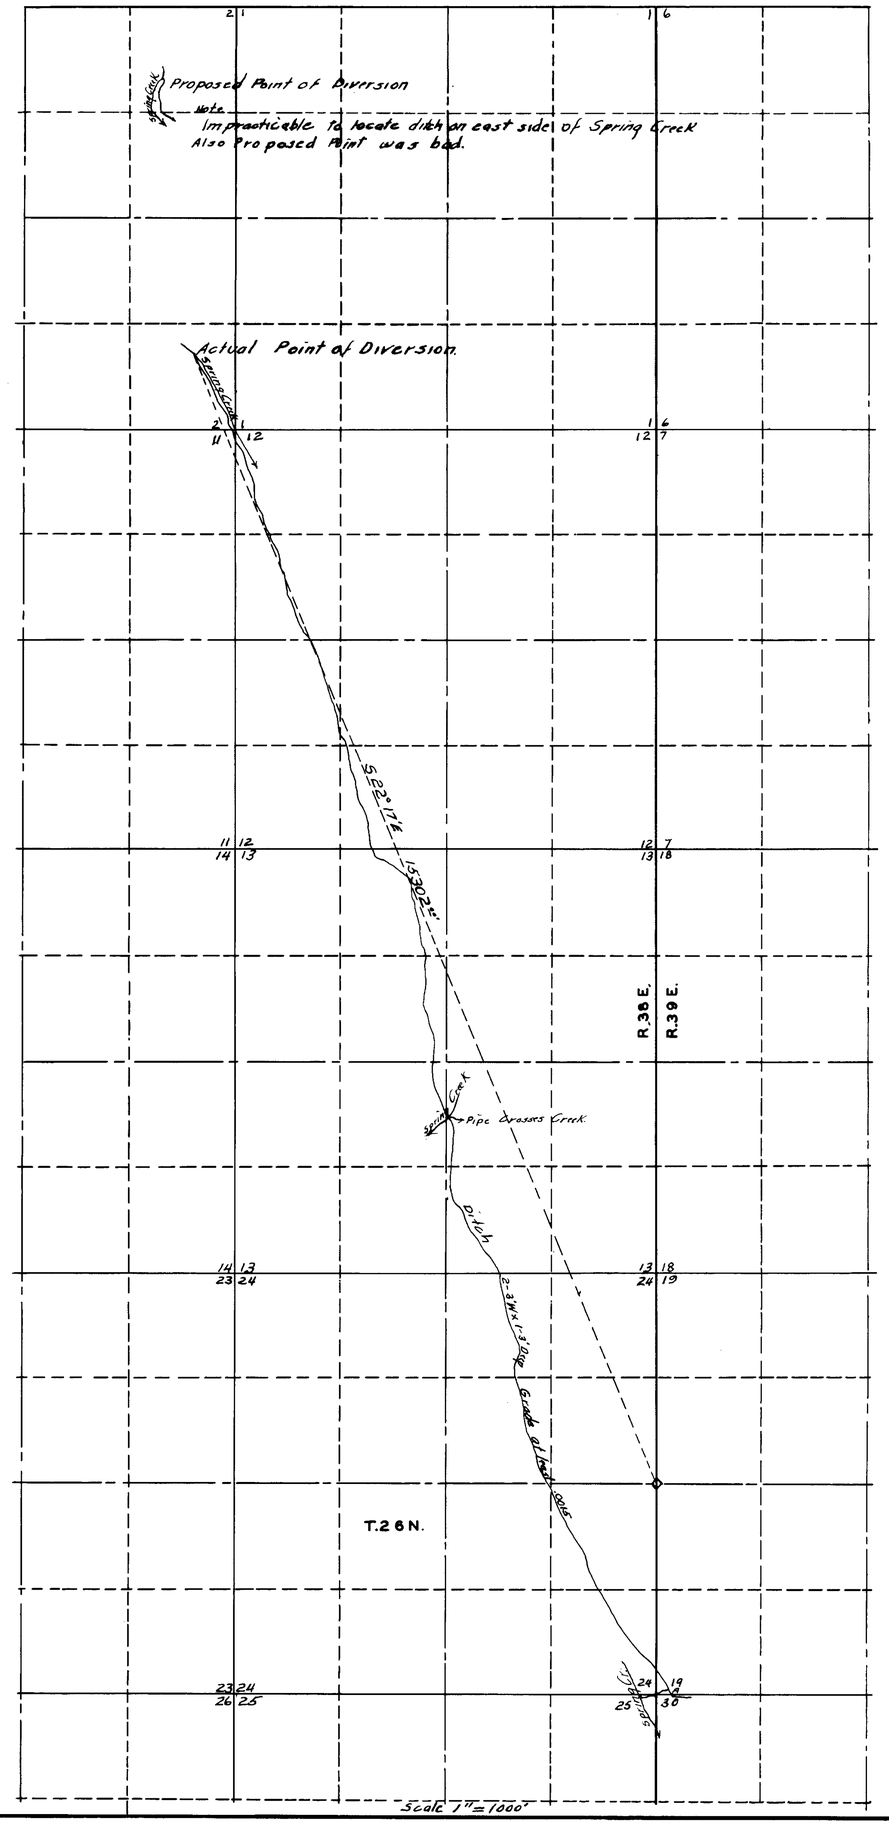


Scale 1" = 1000'

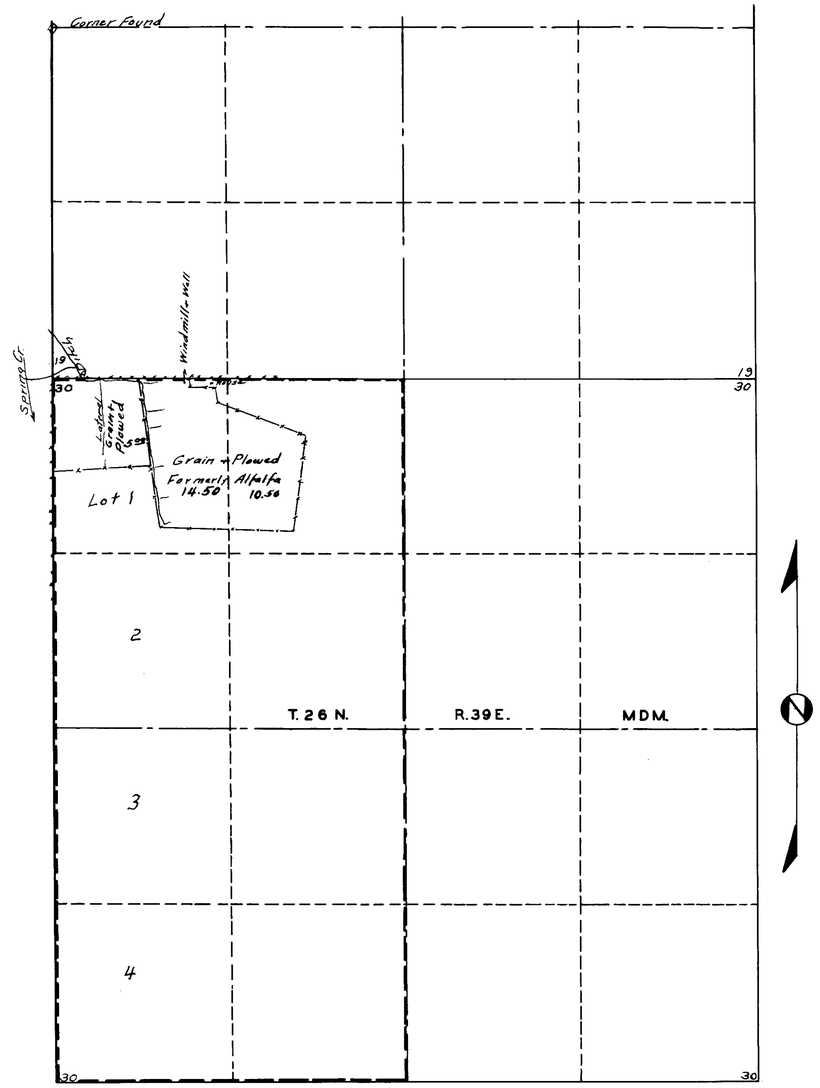


STATE OF NEADA } SS
COUNTY OF ELKO }

I, W.H. Settelmeyer, being first duly sworn, depose and say that this map consisting of one sheet has been correctly drawn to the designated scale from field notes of a survey made by me on the on the 20th day of August 1951. That it truly and correctly represents the location and extent of the works used to divert water from Spring Creek in Pershing County by Joe Saval Estate for irrigation purposes under Application No. 11085. That the point of diversion the location of the diverting channel, the location and extent of lands owned or controlled by the applicant upon which water applied for under Permit No. 11085 is used, together with the area and kind of culture on each 40 acre subdivision, and the location and names of all other works or streams which are crossed by or connected with said works are fully and correctly designated hereon.

W.H. Settelmeyer
State Water Right Surveyor

Subscribed and sworn to before me this 1st day of September 1951.

Roberta Weaver
Notary Public in and for Elko County, Nevada
My Commission expires 4/16/55

Scale 1" = 600'

Certificate No. 3713 Issued Oct. 30, 1951

# MAP

TO ACCOMPANY PROOF OF BENEFICIAL USE UNDER APPLICATION NO. 11085 FOR IRRIGATION BY JOE SAVAL ESTATE FROM SPRING CREEK

FILED
Sept. 5, 1951

OFFICE STATE ENGINEER
SEP 5 1951

11085