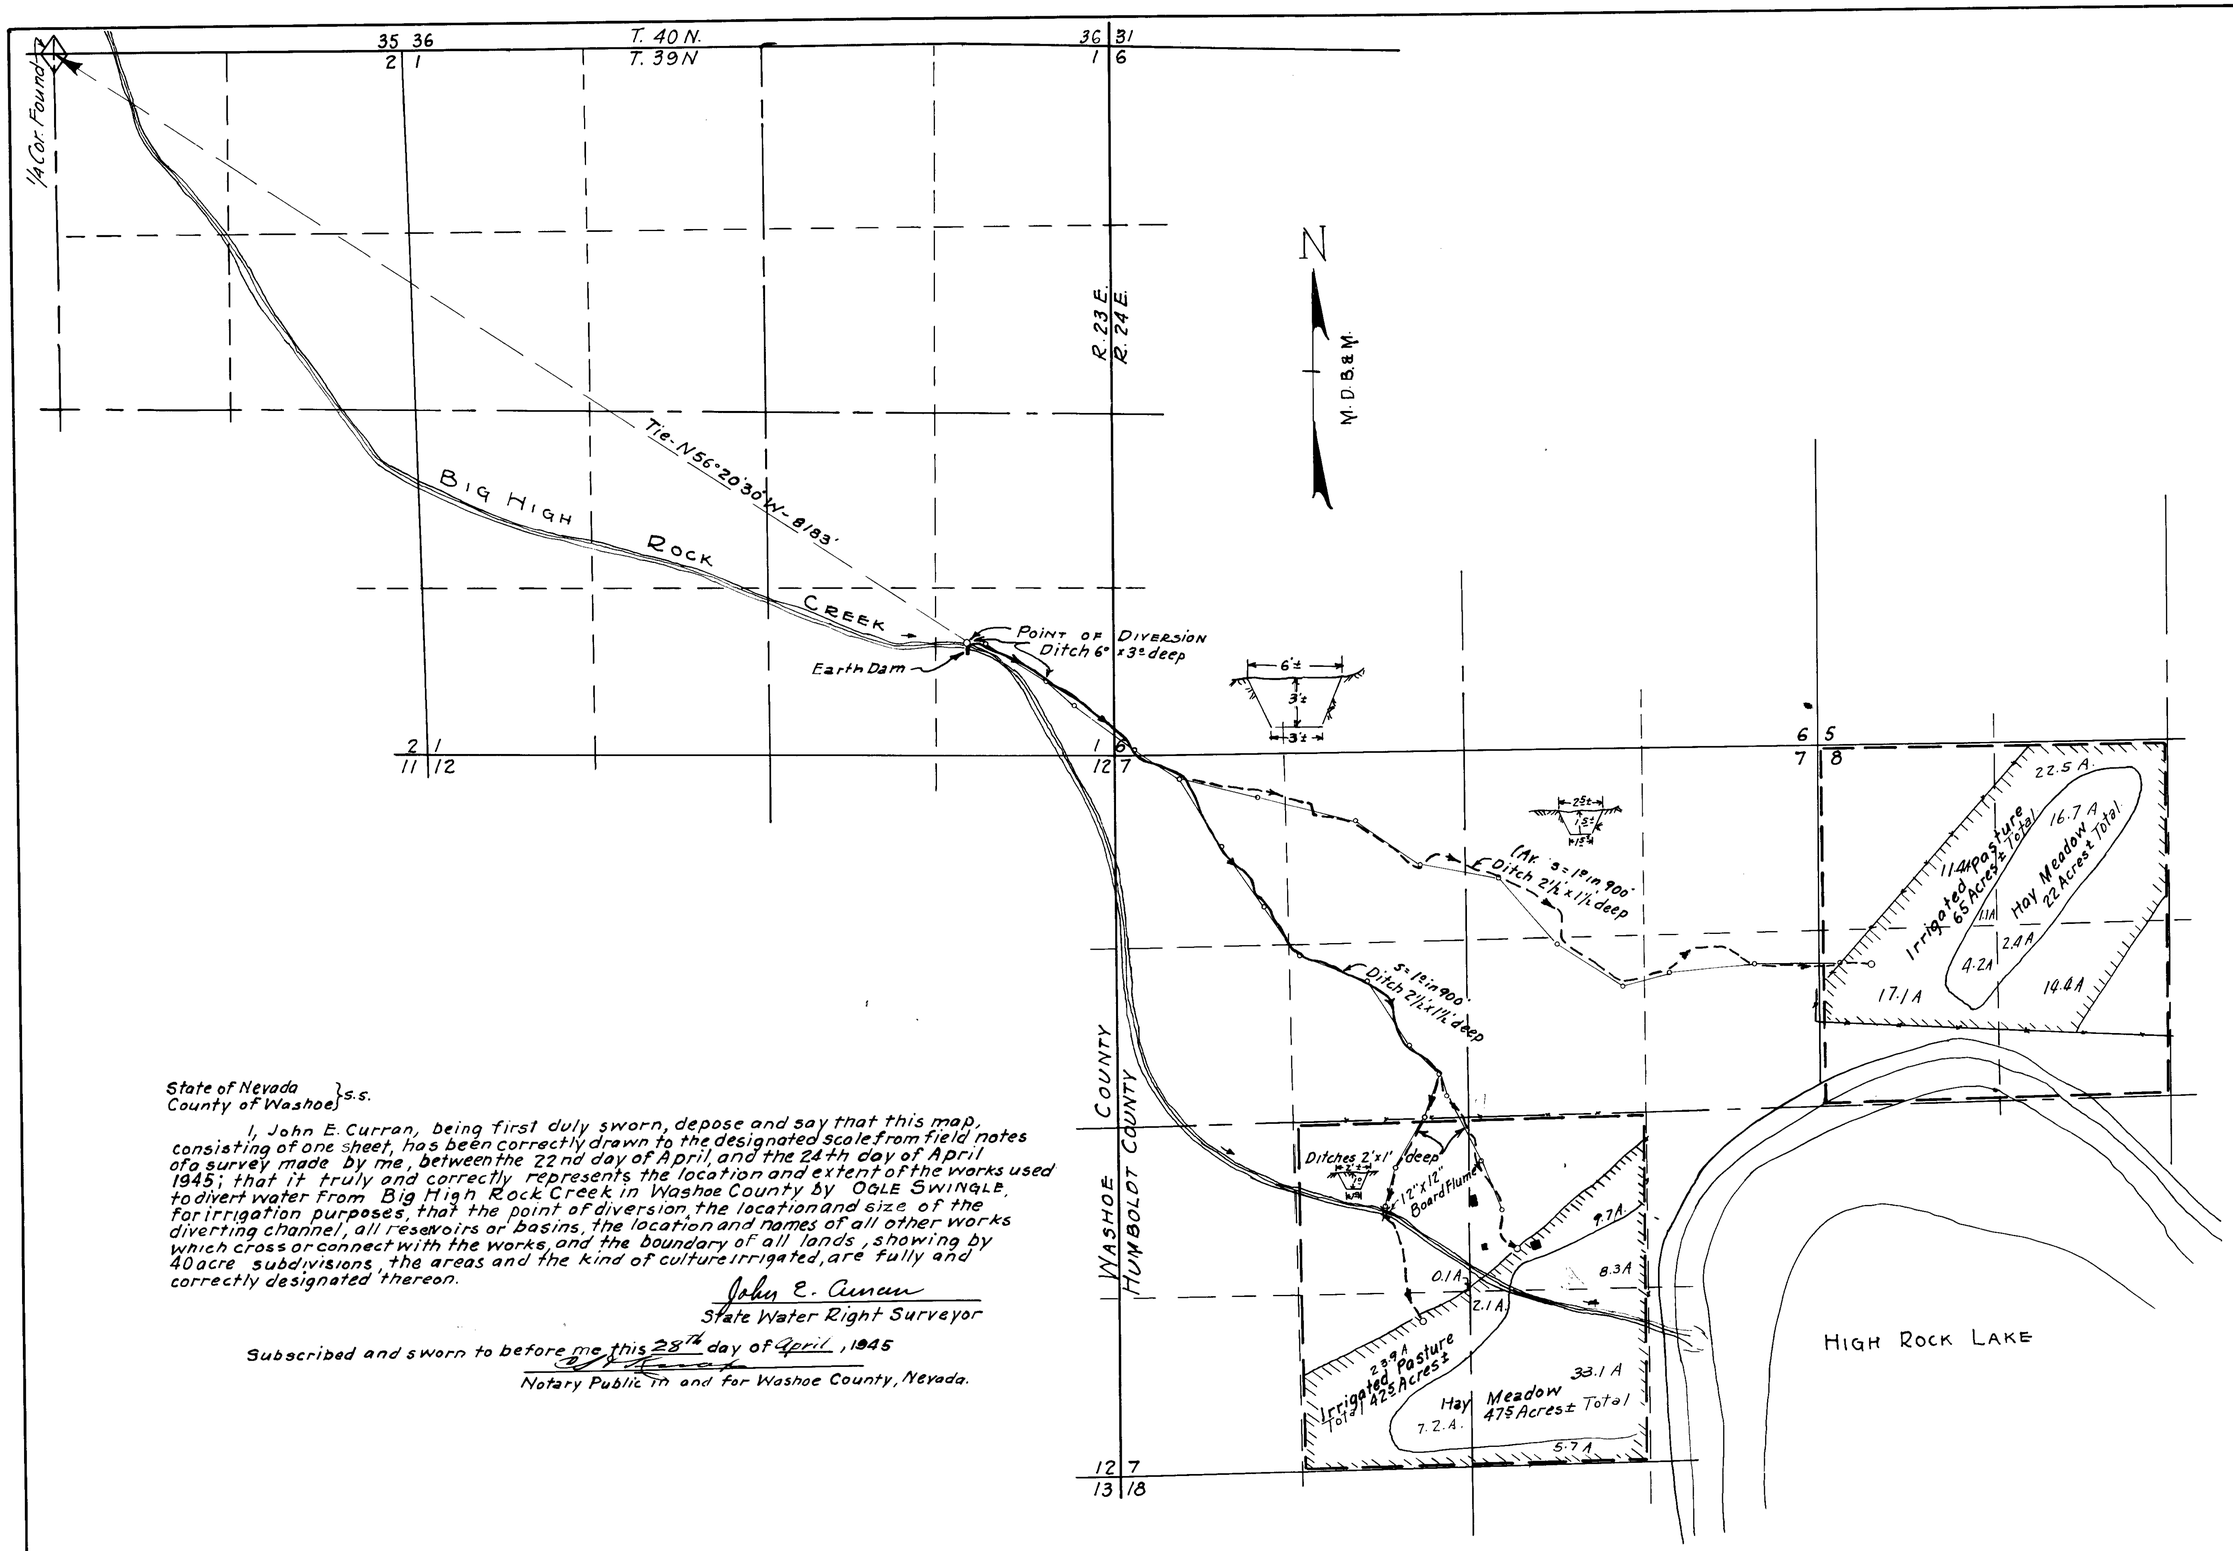


State of Nevada }s.s.
County of Washoe}

I, John E. Curran, being first duly sworn, depose and say that this map, consisting of one sheet, has been correctly drawn to the designated scale from field notes of a survey made by me, between the 22nd day of April, and the 24th day of April 1945; that it truly and correctly represents the location and extent of the works used to divert water from Big High Rock Creek in Washoe County by OGLE SWINGLE, for irrigation purposes, that the point of diversion, the location and size of the diverting channel, all reservoirs or basins, the location and names of all other works which cross or connect with the works, and the boundary of all lands, showing by 40 acre subdivisions, the areas and the kind of culture irrigated, are fully and correctly designated thereon.

John E. Curran
State Water Right Surveyor

Subscribed and sworn to before me this 28th day of April, 1945

Notary Public in and for Washoe County, Nevada.

Scale: 1" = 600'

April 30, 1945

Certificate No. 3080 Issued Nov. 17, 1947

MAP
TO ACCOMPANY APPLICATION TO APPROPRIATE WATER FOR IRRIGATION BY
OGLE SWINGLE
FROM
BIG HIGH ROCK CREEK

11170