E8111 - 28111

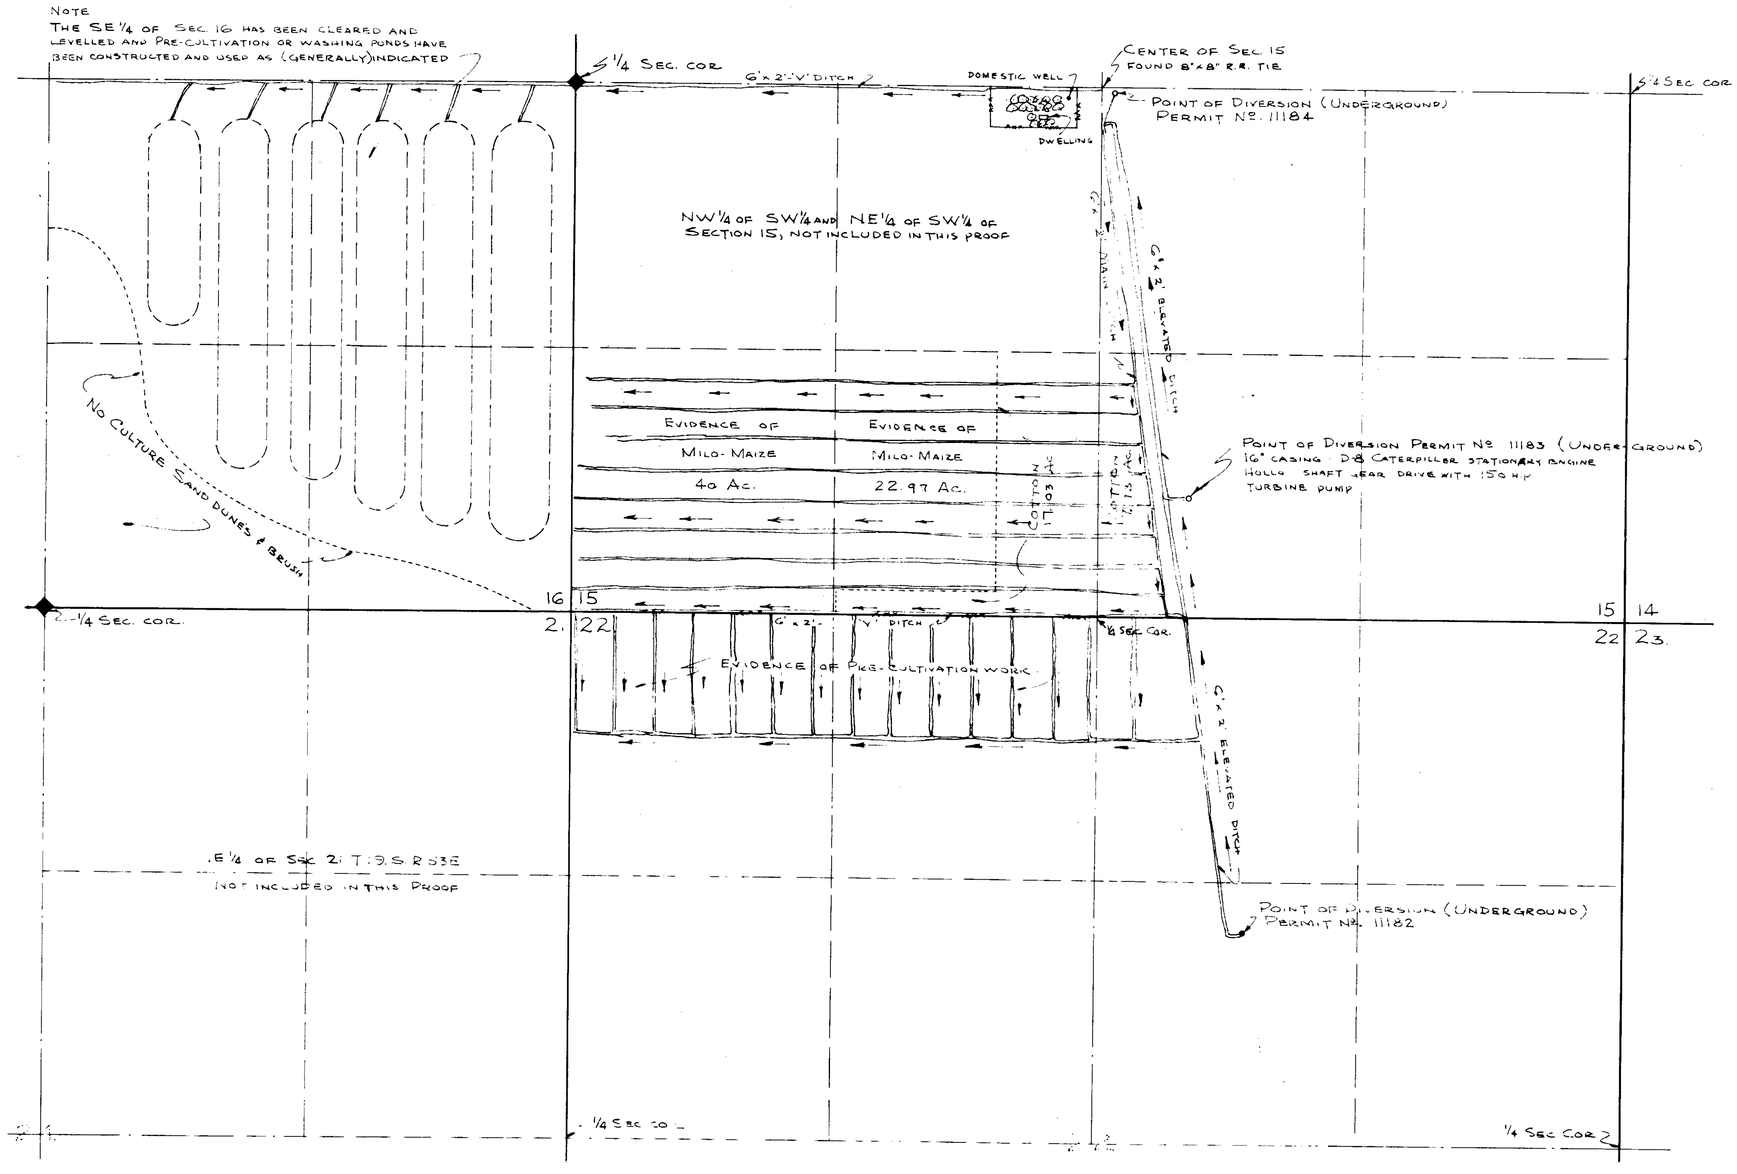

STATE OF NEVADA
COUNTY OF CLARK } S.S.

I, FRANK D. RATHBUN JR., BEING FIRST DULY SWORN DEPOSE AND SAY THAT THIS MAP, CONSISTING OF ONE SHEET, HAS BEEN CORRECTLY DRAWN TO THE INDICATED SCALE FROM FIELD NOTES OF A SURVEY MADE BY ME AND COMPLETED ON THE 3 TH DAY OF JUNE 1958; THAT IT TRULY AND CORRECTLY REPRESENTS THE LOCATION AND EXTENT OF THE WORKS USED TO DIVERT WATER FROM AN UNDERGROUND SOURCE IN PAHRUMP VALLEY, NYE COUNTY, NEVADA, BY RAY VAN HORN FOR IRRIGATION USE UNDER PERMIT Nos. 11182 AND 11183, THAT THE POINT OF DIVERSION, THE LOCATION AND SIZE OF THE DIVERTING CHANNEL ALL RESERVOIRS OR BASINS, THE LOCATION AND NAMES OF ALL OTHER WORKS WHICH WILL CROSS OR CONNECT WITH THE WORKS ARE FULLY AND CORRECTLY REPRESENTED HEREIN, AS ARE ALSO THE PLACES OF USE.

Frank D. Rathbun Jr.
STATE WATER RIGHTS SURVEYOR

SUBSCRIBED AND SWORN TO BEFORE ME THIS 14th DAY OF July 1958.

Carol J. Armstrong
NOTARY PUBLIC IN AND FOR CLARK COUNTY, NEVADA.

MY COMMISSION EXPIRES Sept. 9, 1959

S 1/2 OF SECTION 15, SE 1/4 SECTION 16,
N 1/2 OF SECTION 22, AND THE NE 1/4 OF SECTION 21,
T. 19 S., R. 53 E., M.D.B.&M.

0 100 200 300 400 500 750 1000 1500 2000
SCALE IN FEET

MAP TO ACCOMPANY
PROOF OF APPLICATION OF WATER TO BENEFICIAL USE
FOR IRRIGATION USE
UNDER PERMIT Nos. 11182 & 11183
BY
RAY VAN HORN
FROM AN UNDERGROUND SOURCE
PAHRUMP VALLEY
NYE COUNTY, NEVADA.

11182 - 11183