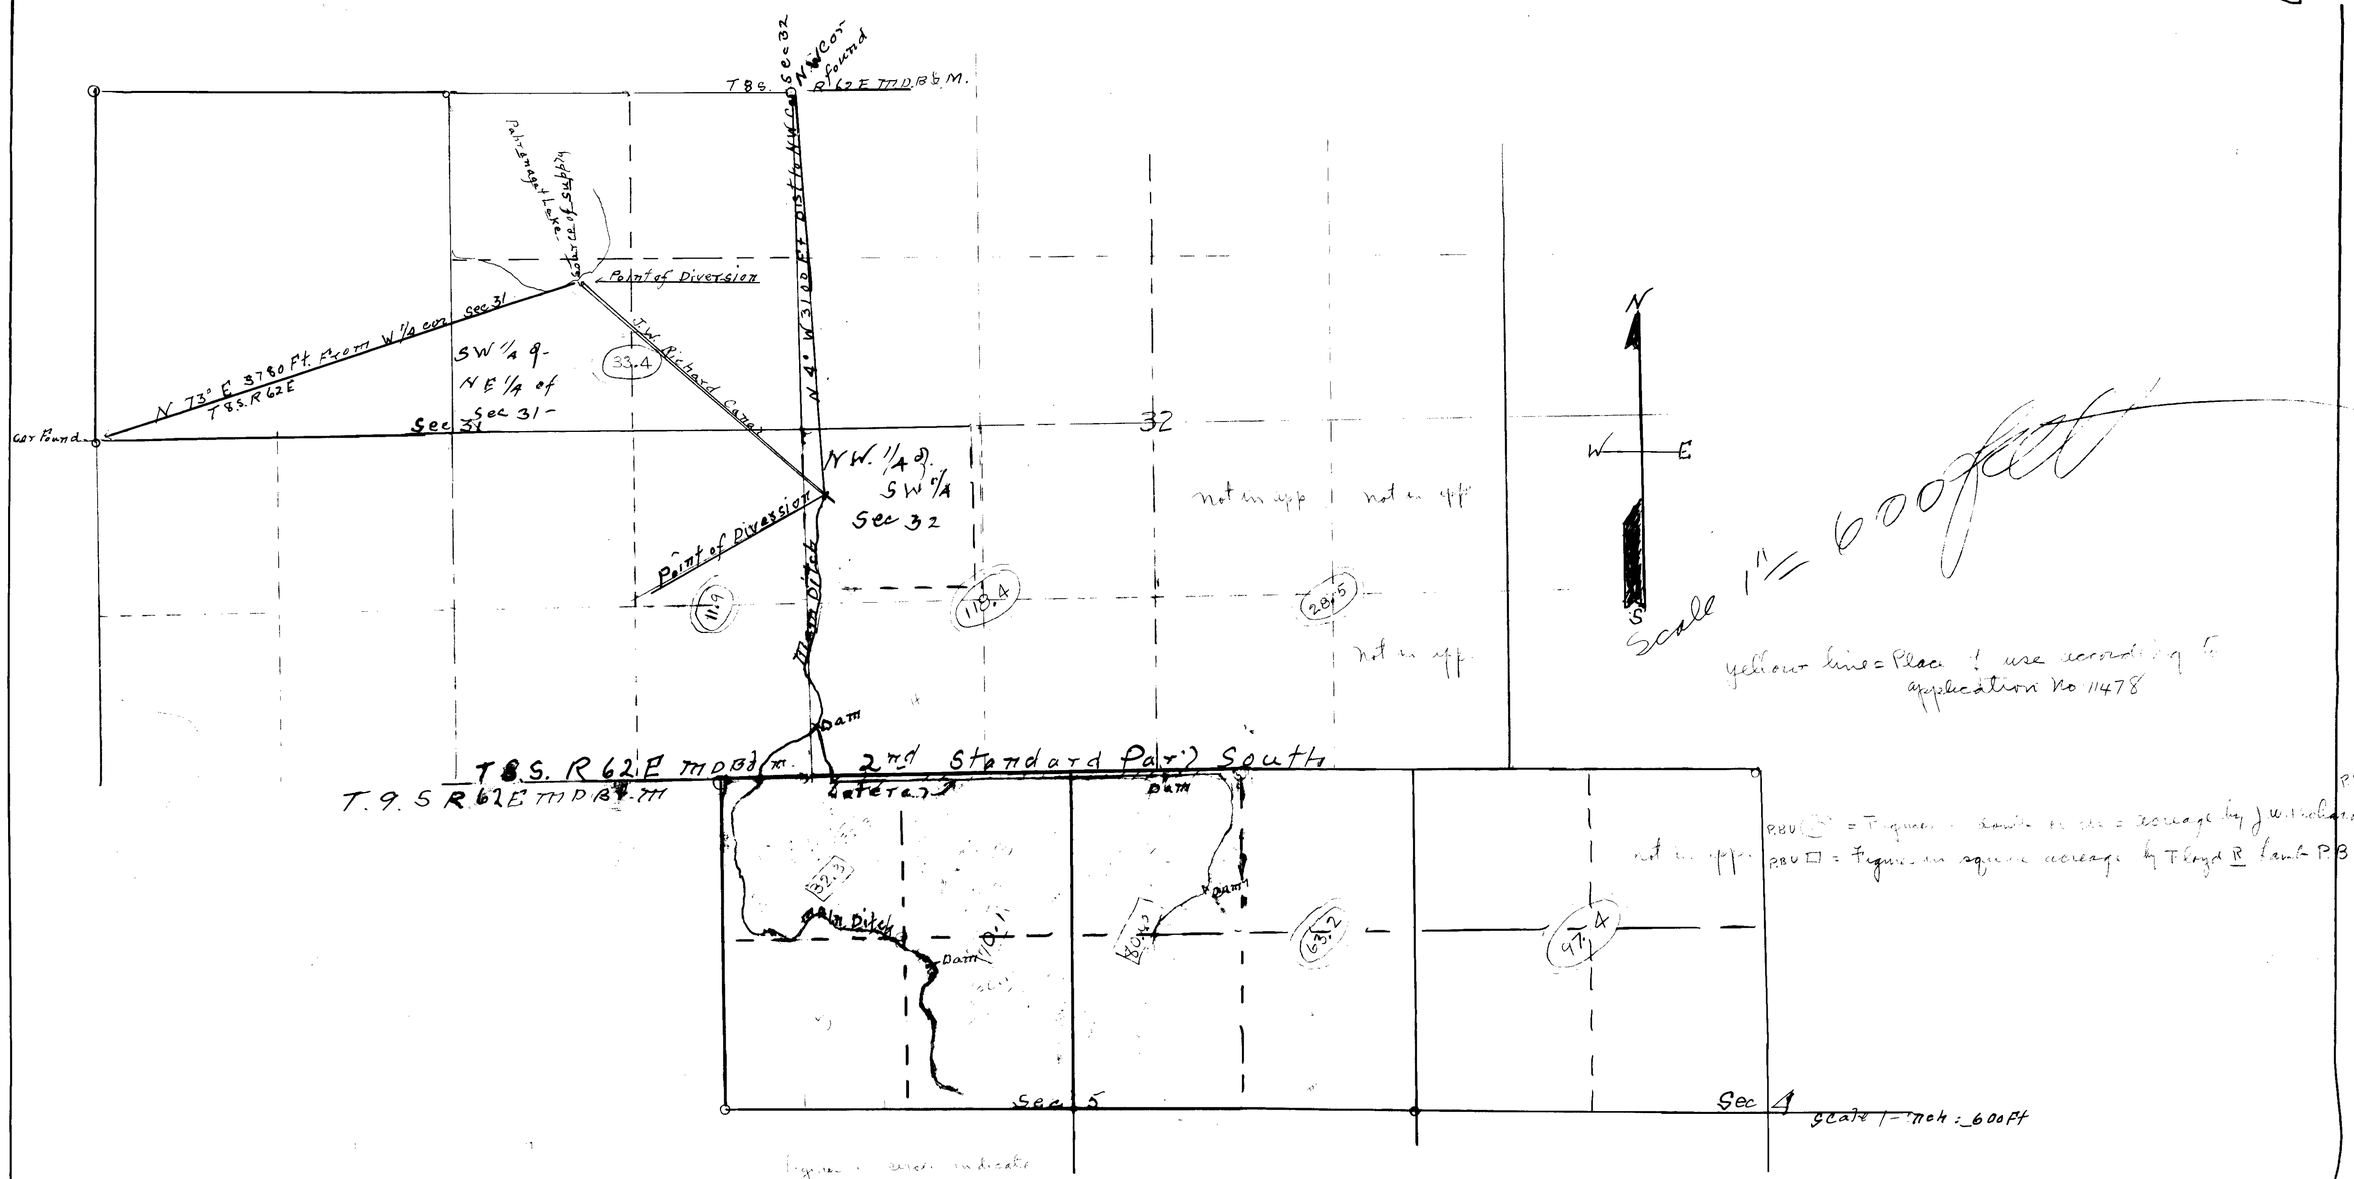

State of Nevada
County of Lincoln } ss

I W F Thorne being first duly sworn depose and say that this map consisting of 1 sheet is a correctly drawn to the designated scale from field notes of a survey made by me on July 10th 1945 that it truly and correctly represent the proposed Location of the Works used to Divert Waters from Pahanagat Lake Tributary Lincoln County for irrigation purposes. That the purposed point of Diversion the size of the channel and the boundry of all lands shown by 40 acre subdivisions the area proposed to be irrigated, are fully and correctly Designated thereon.

Wm F. Thorne
State Water Right Surveyor

Subscribed and sworn to before me this 16th Day of July 1945

Dan Stewart
Justice of the Peace in and for Alamo Lincoln County Nevada

3426-1 Mar 22, 1950 for 729.60 ac.ft. for Irrigation

Certificate No. 3426-2 Issued Mar 22, 1950 for 1,397.60 ac.ft. for Irrigation

Map
To Accompany Application
To
Appropriate Water
For
Irrigation
By
Floyd Lamb

Aug. 28, 1945

11478 — 11343