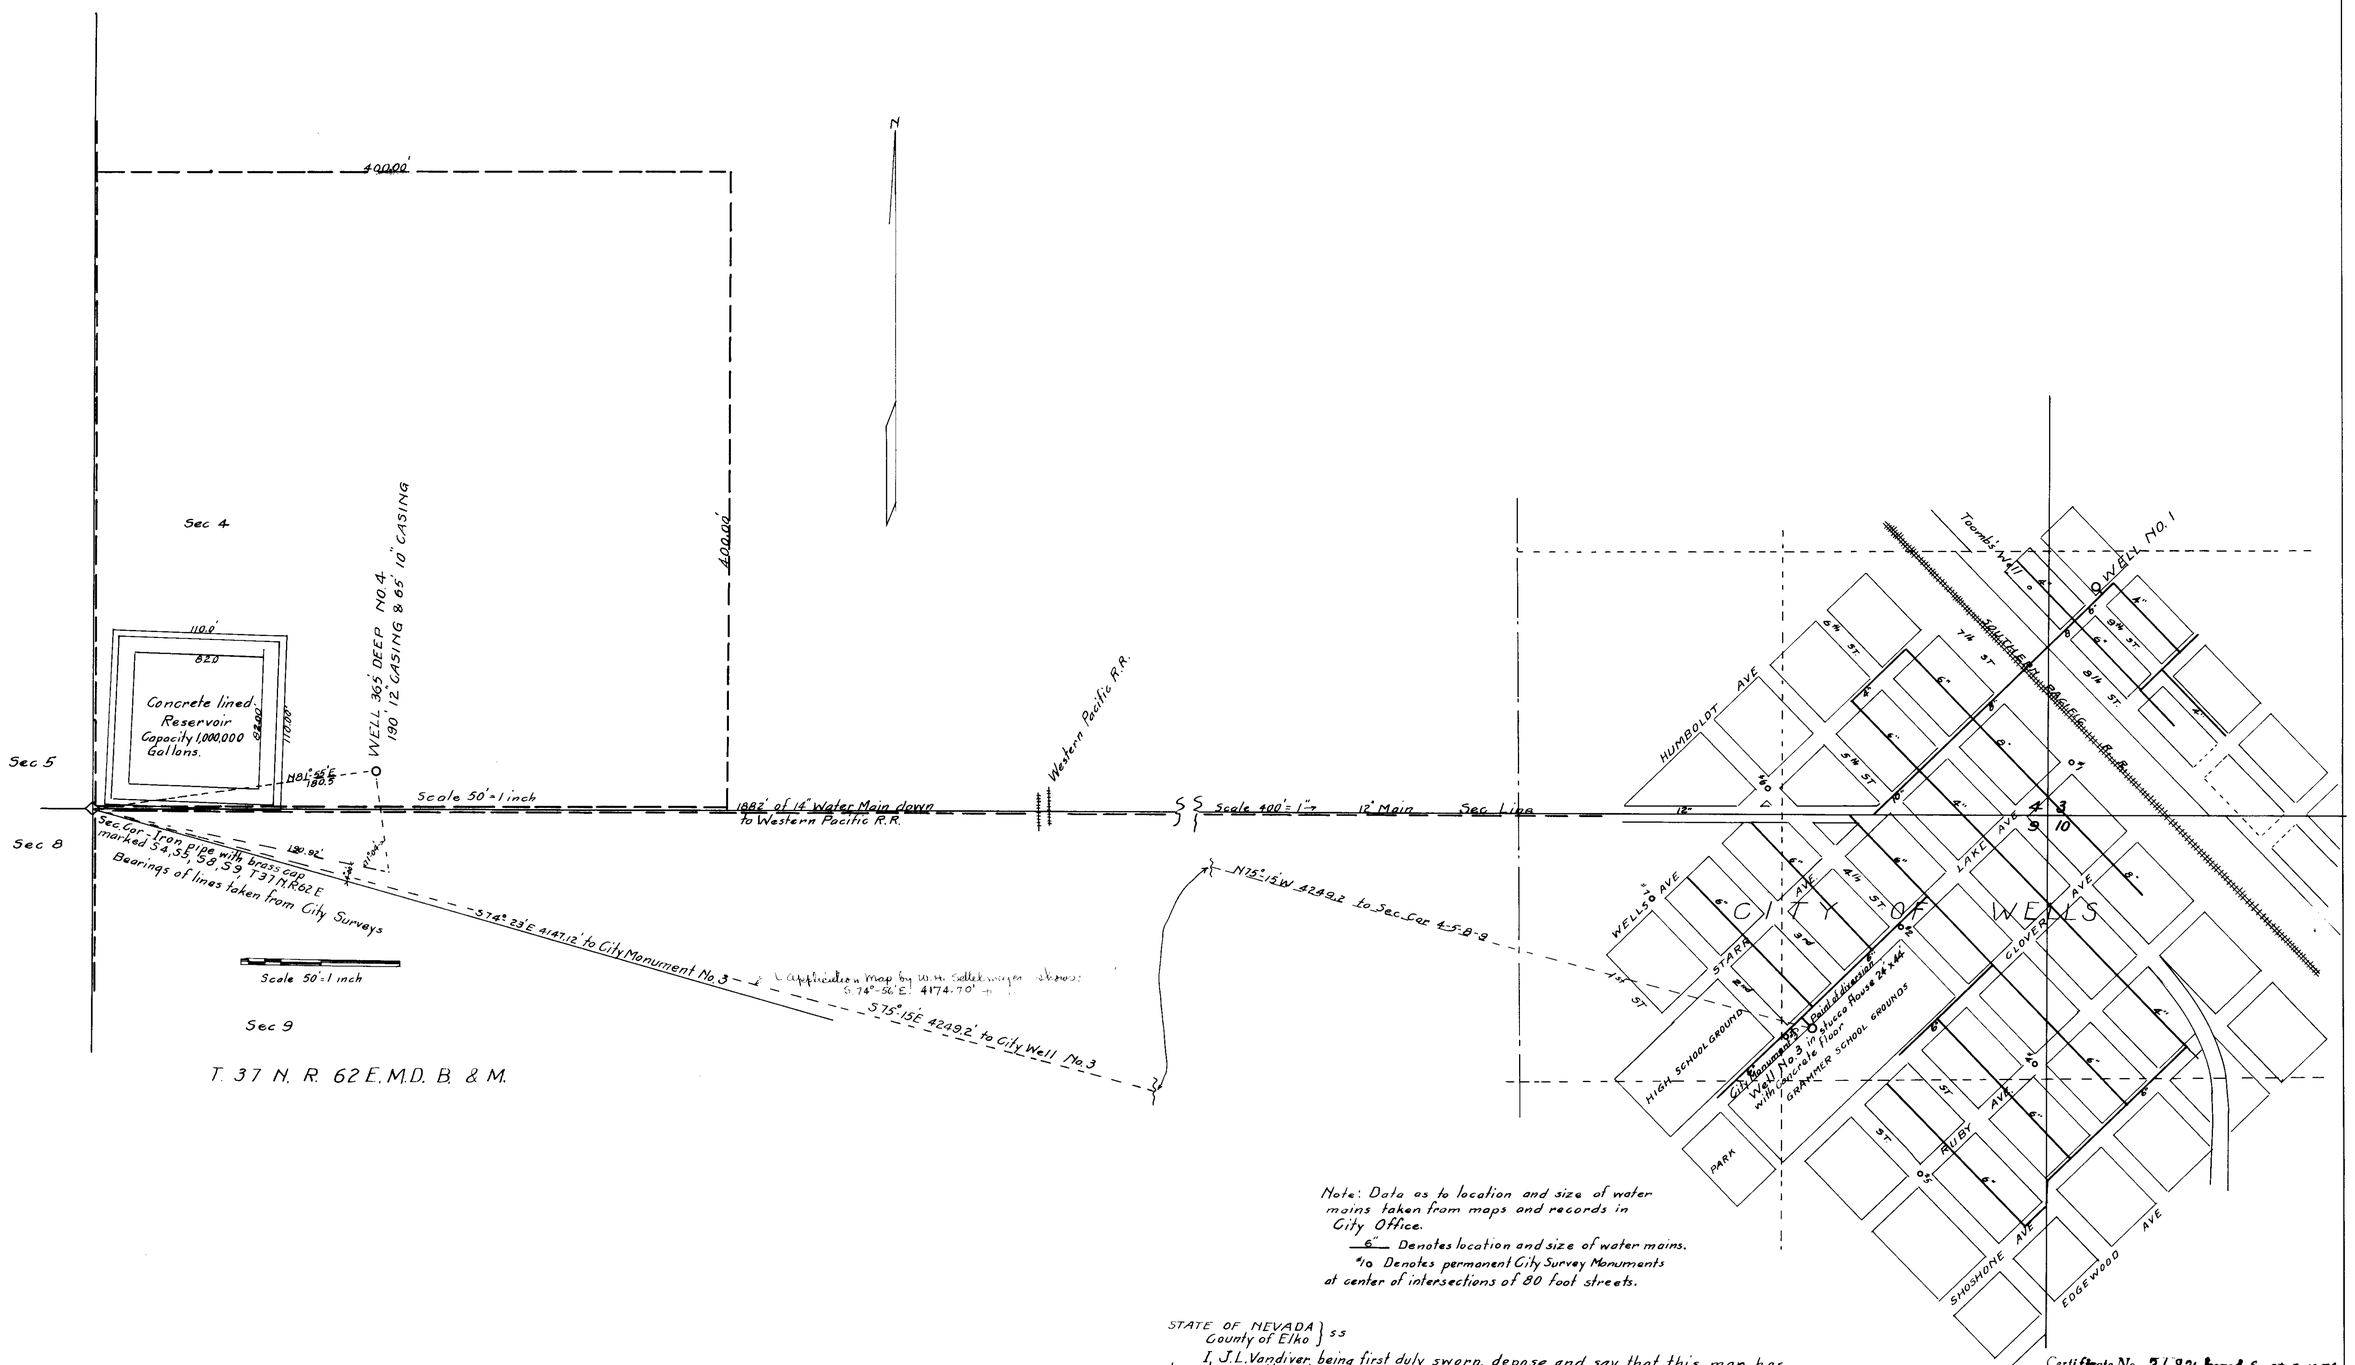

Note: Data as to location and size of water mains taken from maps and records in City Office.

6" Denotes location and size of water mains.

#10 Denotes permanent City Survey Monuments at center of intersections of 80 foot streets.

STATE OF NEVADA } ss
County of Elko }

I, J.L. Vandiver, being first duly sworn, depose and say that this map has been correctly drawn to the designated scales from field notes of surveys made by me between April 20, 1948 and May 12 1949, as to establishment of City Monuments and Additions Nos. 2 and 3 to the City of Wells in the southwest portion of City Section Corner tie to City Monument No.3 made May 2 1948. Survey for location of Well No.3 made Aug. 3 1951. Reservoir location survey made June 4 1951. Location and size of City Water Mains taken from maps and records in the City Office; that it truly and correctly represents the location and extent of the pipe lines and reservoir used to divert, store and distribute water for irrigation, domestic and municipal purposes under Application No. 11442. That the point of diversion, the location and size of pipe line, the location of the reservoir and distributing water mains are fully and correctly designated thereon.

J. L. Vandiver
State Water Right Surveyor

Subscribed and sworn to before me this 16th day of August 1951.

E. Bollschweiler
Notary Public in and for Elko County Nevada.

OFFICE STATE ENGINEER AUG 22 51 NEV.

FILED Aug. 20, 1951

Certificate No. 3682 Issued Sept. 7, 1951

MAP

TO ACCOMPANY PROOF OF BENEFICIAL USE UNDER APPLICATION NO. 11442 FOR IRRIGATION DOMESTIC AND MUNICIPAL USE BY CITY OF WELLS, WELLS CONSOLIDATED SCHOOL DISTRICT NO. 1, ELKO COUNTY BOARD OF EDUCATION FROM WELL NO. 3.

11442