Section	Subdivision	Township	Range	Cultivated Acreage	Description of Culture	Date of first Culture
7	NE¼ NE¼	28 North	49 East	12.12	Rye & Alfalfa	
"	SE¼ NE¼	" "	" "	12.12	" " "	
"	NE¼ SE¼	" "	" "	12.12	" " "	
"	SE¼ SE¼	" "	" "	5.74	" " "	
"	NW¼ NE¼	" "	" "	40.00	Brush & Grass	
"	SW¼ NE¼	" "	" "	40.00	" " "	
"	NE¼ SW¼	" "	" "	40.00	" " "	
"	NW¼ SE¼	" "	" "	40.00	" " "	
"	SW¼ SE¼	" "	" "	40.00	" " "	
"	NE¼ SE¼	" "	" "	27.88	" " "	
"	SE¼ SE¼	" "	" "	34.26	" " "	
"	NE¼ NE¼	" "	" "	27.88	" " "	
"	SE¼ NE¼	" "	" "	27.88	" " "	
				360.00		

T28N. R49E

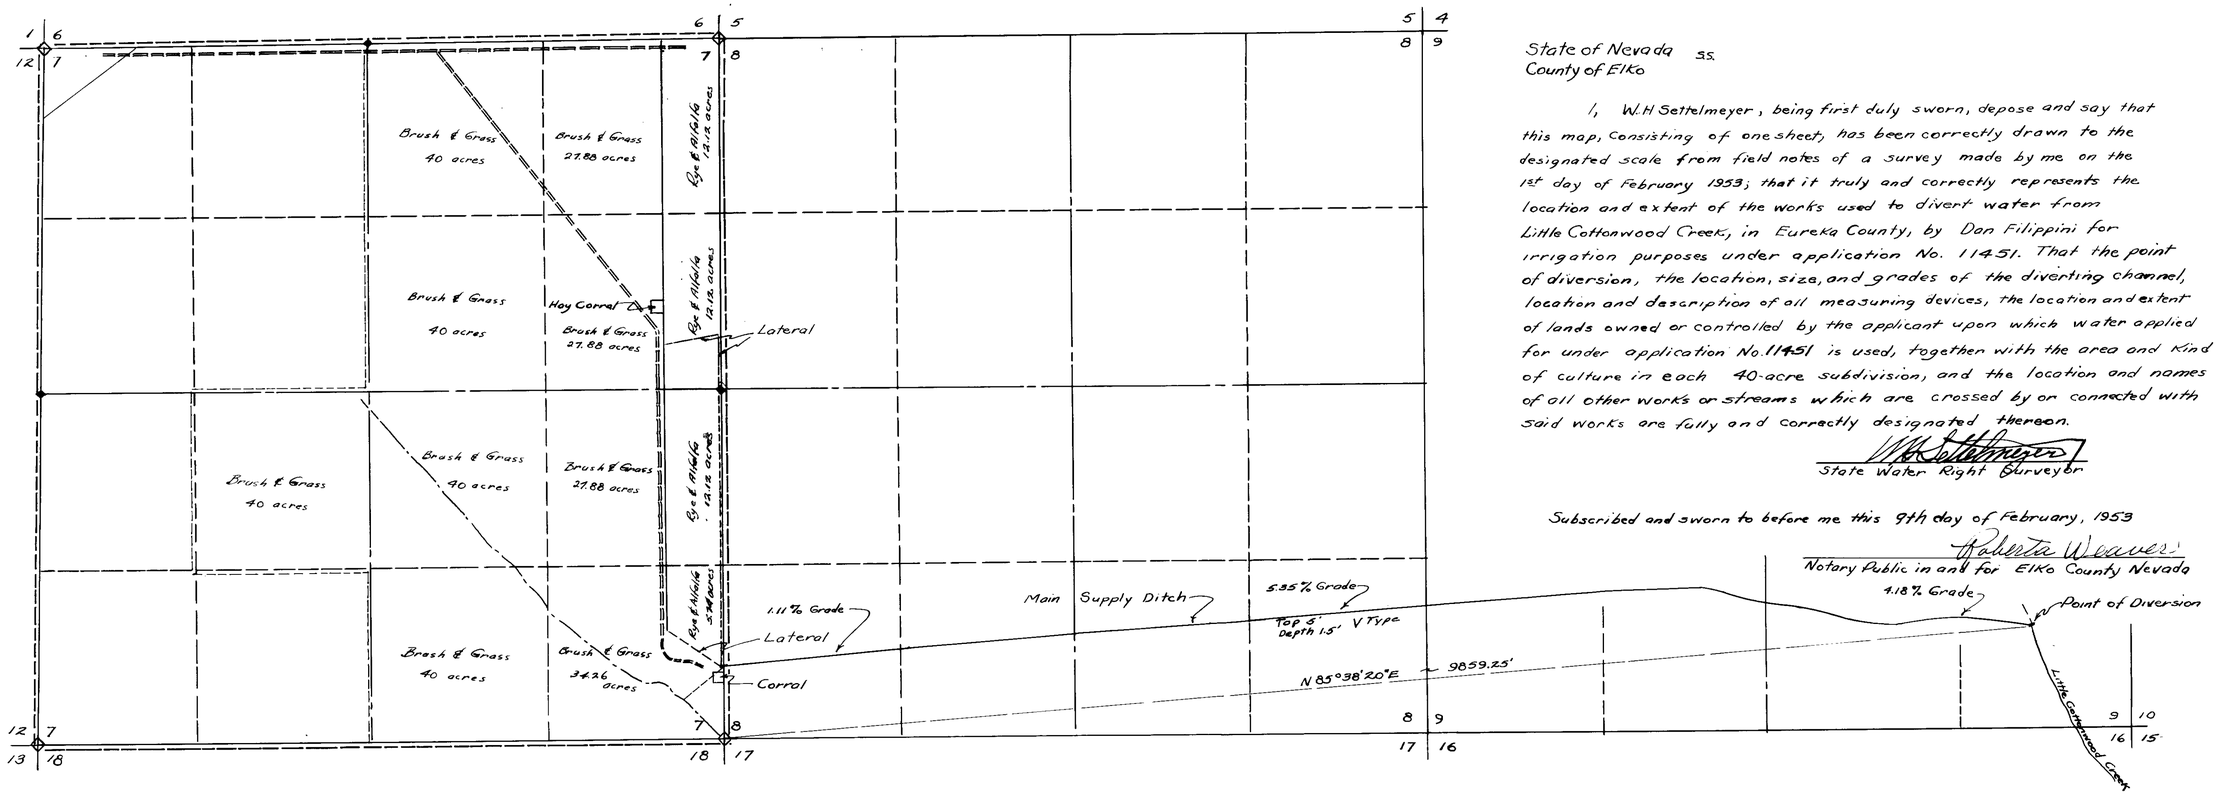

State of Nevada ss.
County of Elko

I, W.H Settelmeyer, being first duly sworn, depose and say that this map, consisting of one sheet, has been correctly drawn to the designated scale from field notes of a survey made by me on the 1st day of February 1953; that it truly and correctly represents the location and extent of the works used to divert water from Little Cottonwood Creek, in Eureka County, by Dan Filippini for irrigation purposes under application No. 11451. That the point of diversion, the location, size, and grades of the diverting channel, location and description of all measuring devices, the location and extent of lands owned or controlled by the applicant upon which water applied for under application No. 11451 is used, together with the area and kind of culture in each 40-acre subdivision, and the location and names of all other works or streams which are crossed by or connected with said works are fully and correctly designated thereon.

W.H. Settelmeyer
State Water Right Surveyor

Subscribed and sworn to before me this 9th day of February, 1953

Roberta Weaver
Notary Public in and for Elko County Nevada

Basis of bearings = Record bearings from land plat.

Scale 1" = 600'

Certificate No. 3740 Issued April 3, 1953

FEB 10 1953

MAP
TO ACCOMPANY PROOF OF BENEFICIAL USE UNDER APPLICATION NO. 11451 FOR IRRIGATION BY DAN FILIPPINI FROM LITTLE COTTONWOOD CREEK IN EUREKA COUNTY

11451