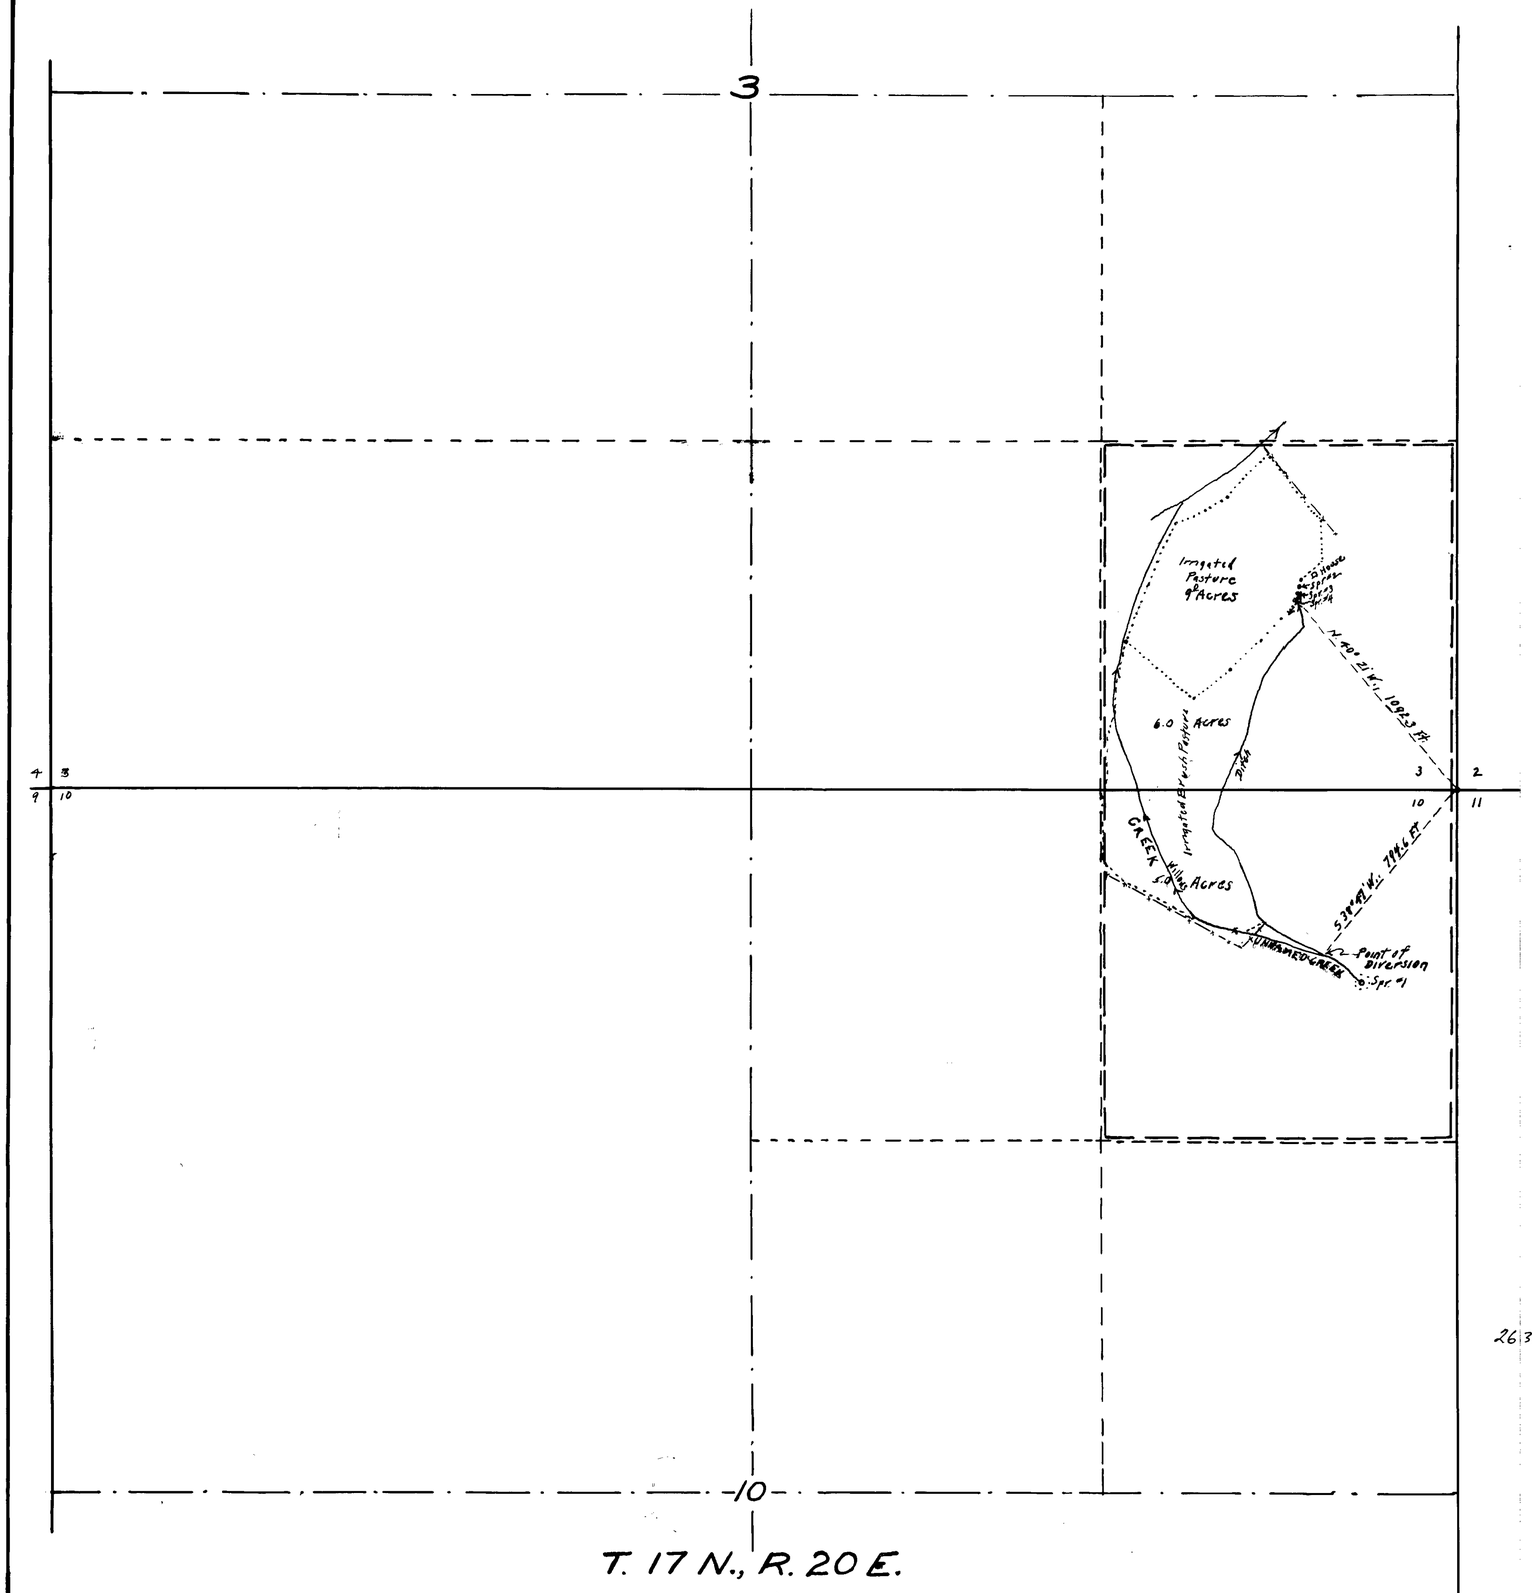

Section	Sub Division	TWP.	Rge.	Cultivated Acreage	Description of Culture	Date of First Cultivation
3	SESE	17 N	20E	9.0	Pasture	
3	SESE	"	"	6.0	Br. Pasture	
10	NENE	"	"	5.0	Br. Pasture	
	Total	17N	20E	20.0		

STATE OF NEVADA
COUNTY OF ORMSBY }

I, E.P. Osgood, being first duly sworn, depose and say, that this map, consisting of 1 sheet, has been correctly drawn to the designated scale from field notes of a survey made by me on the 13th day of July, 1954. That it truly and correctly represents the location and extent of the works used to divert water from UNNAMED SPRINGS AND CREEK, in Washoe County, by The MRS. BERNICE SULLIVAN, HOLSTRUM, ADELINE MINOR & MINNIE HEIDENREICH, for irrigation purposes under Application No 11531. That the point of diversion, the location, size and grades of the diverting channel, location and description of all measuring devices, the location and extent of the lands owned or controlled by the applicant upon which water applied for under application No 11531 is used, together with the area and kind of culture in each 40-acre subdivision, and the location and names of all other works or streams which are crossed by or connected with said works are fully and correctly designated thereon.

E. P. Osgood
State Water Right Surveyor

Subscribed and sworn to before me this 16th day of Aug. 1957

C E Theix

Notary Public in & for Ormsby County, Nevada

My Commission Expires July [illegible]

26390 CERTIFICATE No. 8864 ISSUED 11-2-76

SCALE: 1 in = 300 ft.

100 0 500 1000 1500 Ft.

Certificate No. 4699 Issued April 9, 1958

MAP
To Accompany Proof of Beneficial Use
For Irrigation
By The Mrs. Bernice Sullivan Holstrum,
Adeline Minor & Minnie Heidenreich
From
Unnamed Springs & Creek
Washoe County, Nevada
July 1954 E.P. Osgood, Wat. Rt. Sur.

26390 (11531) 11531