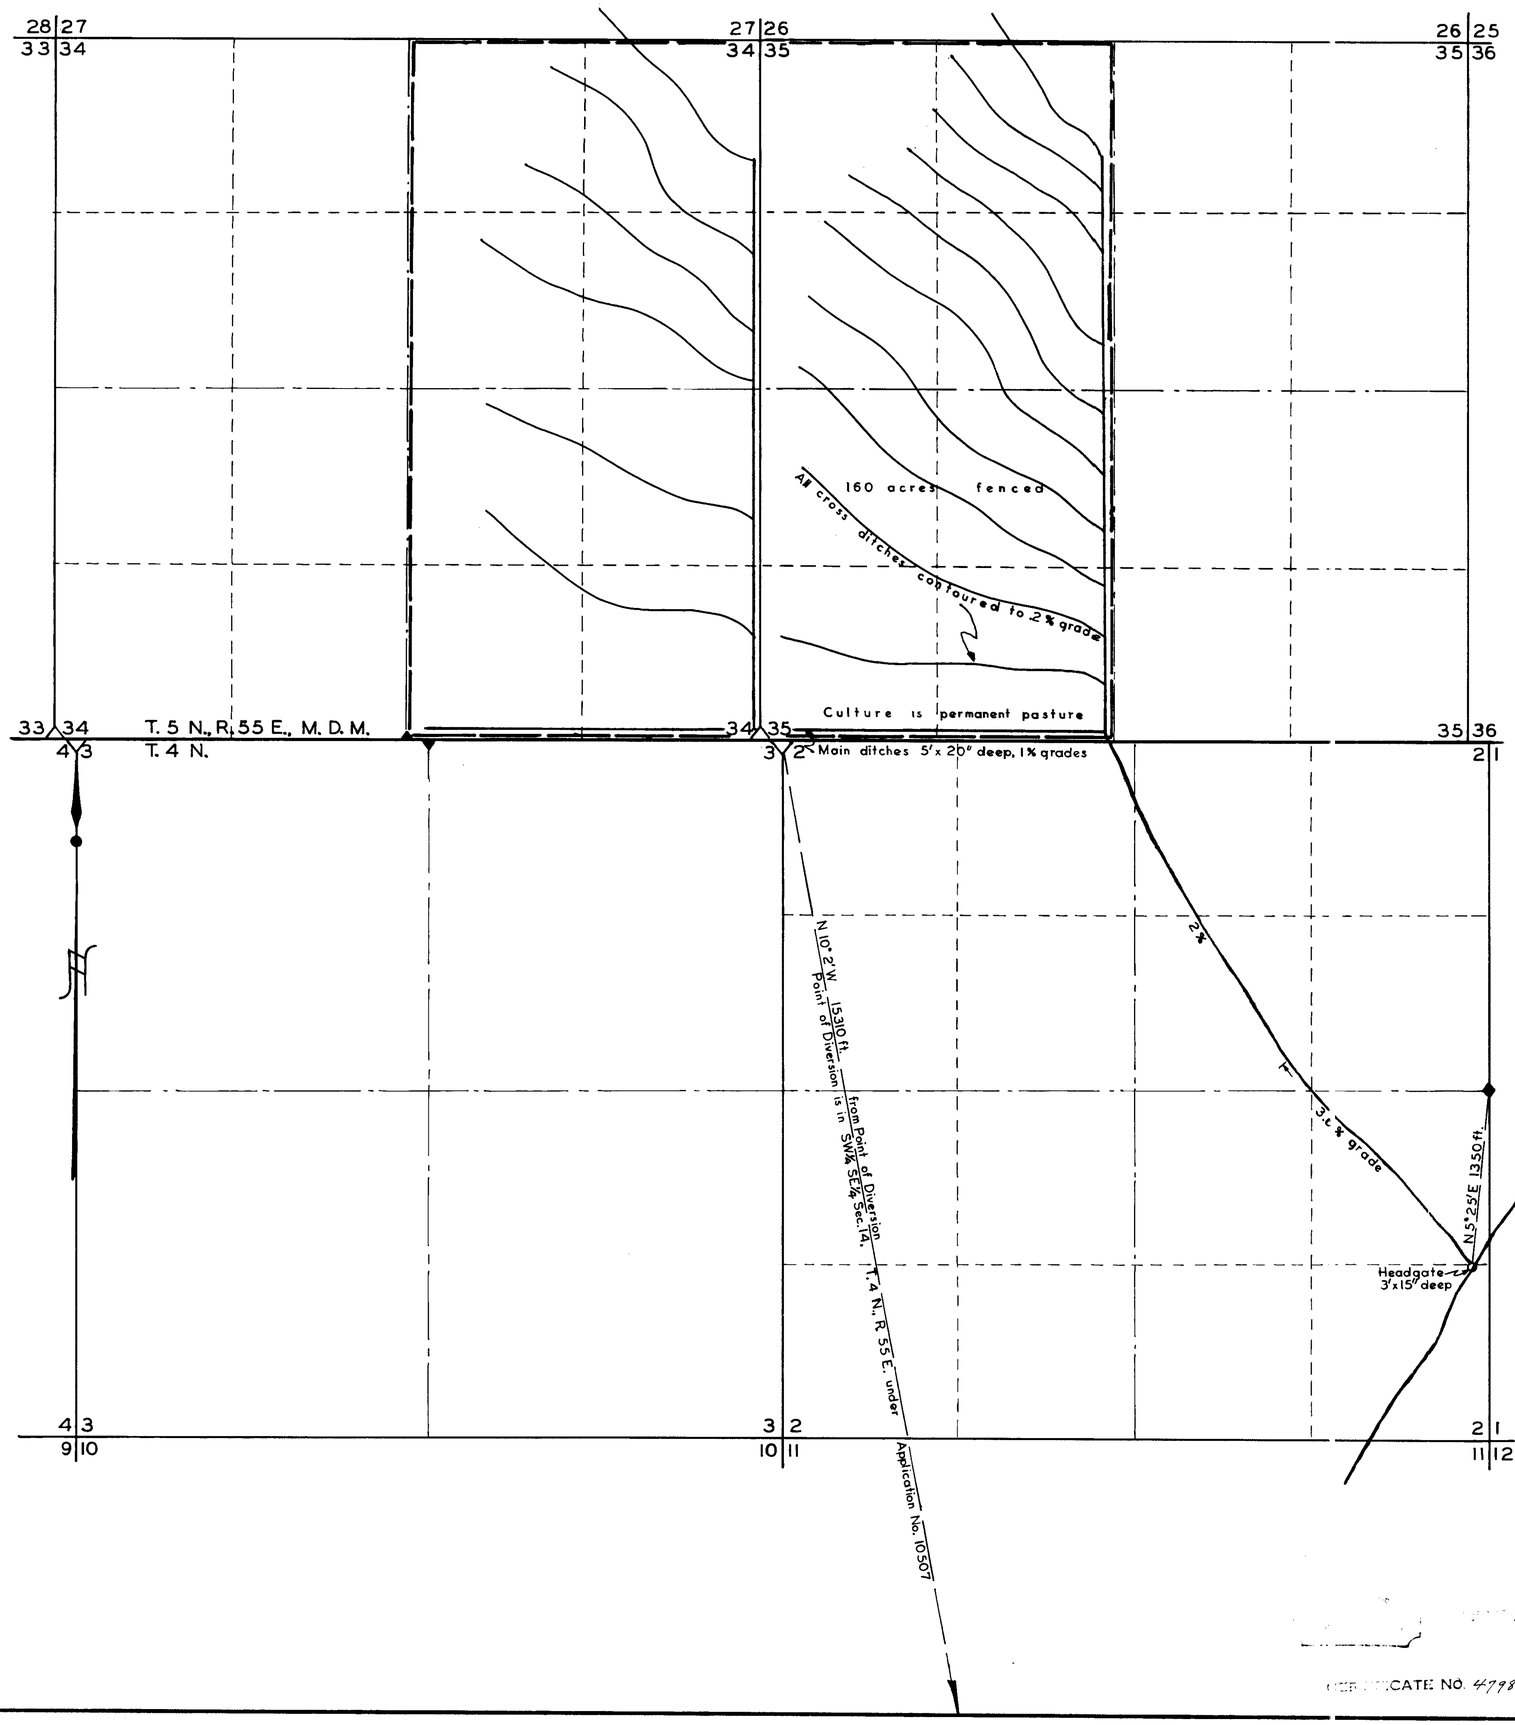

STATE OF NEVADA
COUNTY OF NYE } SS

I, Harry H. Hughes, being first duly sworn, depose and say that this map has been correctly drawn to the designated scale from field notes of a survey made by me betwen the 11th day of March and the 14th day of March, 1958; that it truly and correctly represents the location and extent of the works used to divert water from Big Creek, in Nye County, by Howard N. and Minnie J. Sharp, for irrigation purposes under application No. 11545. That the point of diversion, the location, size and grades of the diverting channel, location and description of all measuring devices, the location and extent of all lands owned by the applicants upon which water applied for under application No. 11545 is used, together with the area and kind of culture in each 40-acre subdivision, and the location and names of all other works or streams which are crossed by or connected with said works are fully and correctly designated thereon.

Harry H. Hughes
State Water Right Surveyor

Subscribed and sworn to before me
this 19th day of March, 1958
[illegible]
Notary Public in and for Nye County, Nevada
My Commission Expires April 4, 1960

In Sec. 35, T. 5 N., R. 55 E.

Subdivision	Cultivated acreage	Description of culture	Date of first culture
SW	160	Permanent pasture	

SCALE 1 in. = 600 ft.
0 600 1200 1800 2400

CERTIFICATE No. 4798 ISSUED Sept 8, 1958

MAP TO ACCOMPANY
PROOF OF BENEFICIAL USE
UNDER APPLICATION No. 11545
FOR
IRRIGATION
BY
HOWARD N. & MINNIE J. SHARP
FROM
BIG CREEK

11545