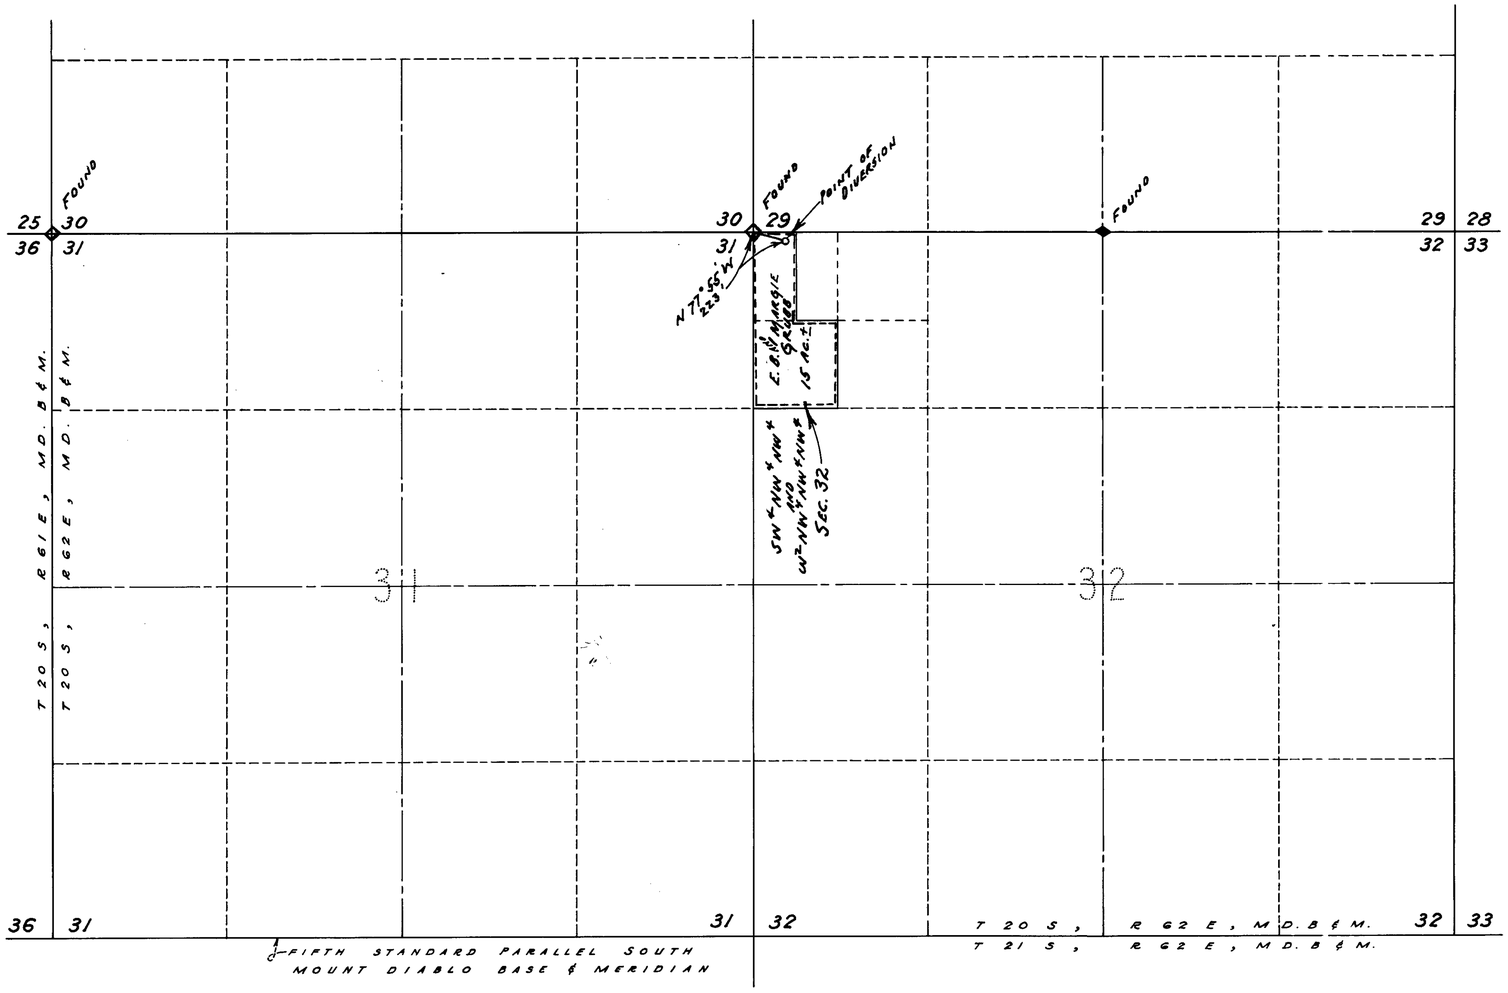

SEC. 31 & 32, T 20 S, R 62 E, MD. B & M.

STATE OF NEVADA }
COUNTY OF CLARK } SS.

I, FRANK D. RATHBUN, BEING FIRST DULY SWORN, DEPOSE AND SAY THAT THIS MAP, CONSISTING OF ONE SHEET, HAS BEEN CORRECTLY DRAWN TO THE DESIGNATED SCALE FROM THE FIELD NOTES OF A SURVEY MADE BY ME AND COMPLETED ON THE 26TH DAY OF JUNE 1946 THAT IT TRULY AND CORRECTLY REPRESENTS THE PROPOSED LOCATION AND EXTENT OF THE WORKS USED TO DIVERT WATER FROM LAS VEGAS ARTESIAN BASIN, COUNTY OF CLARK, STATE OF NEVADA, BY E. B. AND MARGIE GRUBB FOR DOMESTIC PURPOSES, THAT THE POINT OF DIVERSION, THE APPROXIMATE LOCATION AND SIZE OF THE DIVERTING CHANNEL, ALL RESERVOIRS OR BASINS THE LOCATION AND NAMES OF ALL OTHER WORKS WHICH WILL CROSS OR CONNECT WITH THE PROPOSED WORKS, ARE FULLY AND CORRECTLY REPRESENTED THEREON.

Frank D. Rathbun
STATE WATER RIGHT SURVEYOR

FILED
July 1, 1946
STATE ENGINEER'S OFFICE

SUBSCRIBED AND SWORN TO BEFORE ME THIS 27th DAY OF June 1946
Veronica D. Mosher
NOTARY PUBLIC IN AND FOR CLARK COUNTY, NEVADA.

MY COMMISSION EXPIRES 2-28-48

0 500 1000 1500 2000 2500 3000 3500
SCALE IN FEET

Certificate No. 3489 Issued Aug. 18, 1950 for 0.02 C.F.S.

MAP TO ACCOMPANY
APPLICATION TO APPROPRIATE WATER
AND PROOF OF BENEFICIAL USE
FOR DOMESTIC PURPOSES
BY
E. B. AND MARGIE GRUBB
FROM
LAS VEGAS ARTESIAN BASIN
CLARK COUNTY — NEVADA

OFFICE OF
FRANK D. RATHBUN
REGISTERED ENGINEER
209 BECKLEY BLDG. LAS VEGAS, NEV.
F.B. 21, PAGE 47

11627