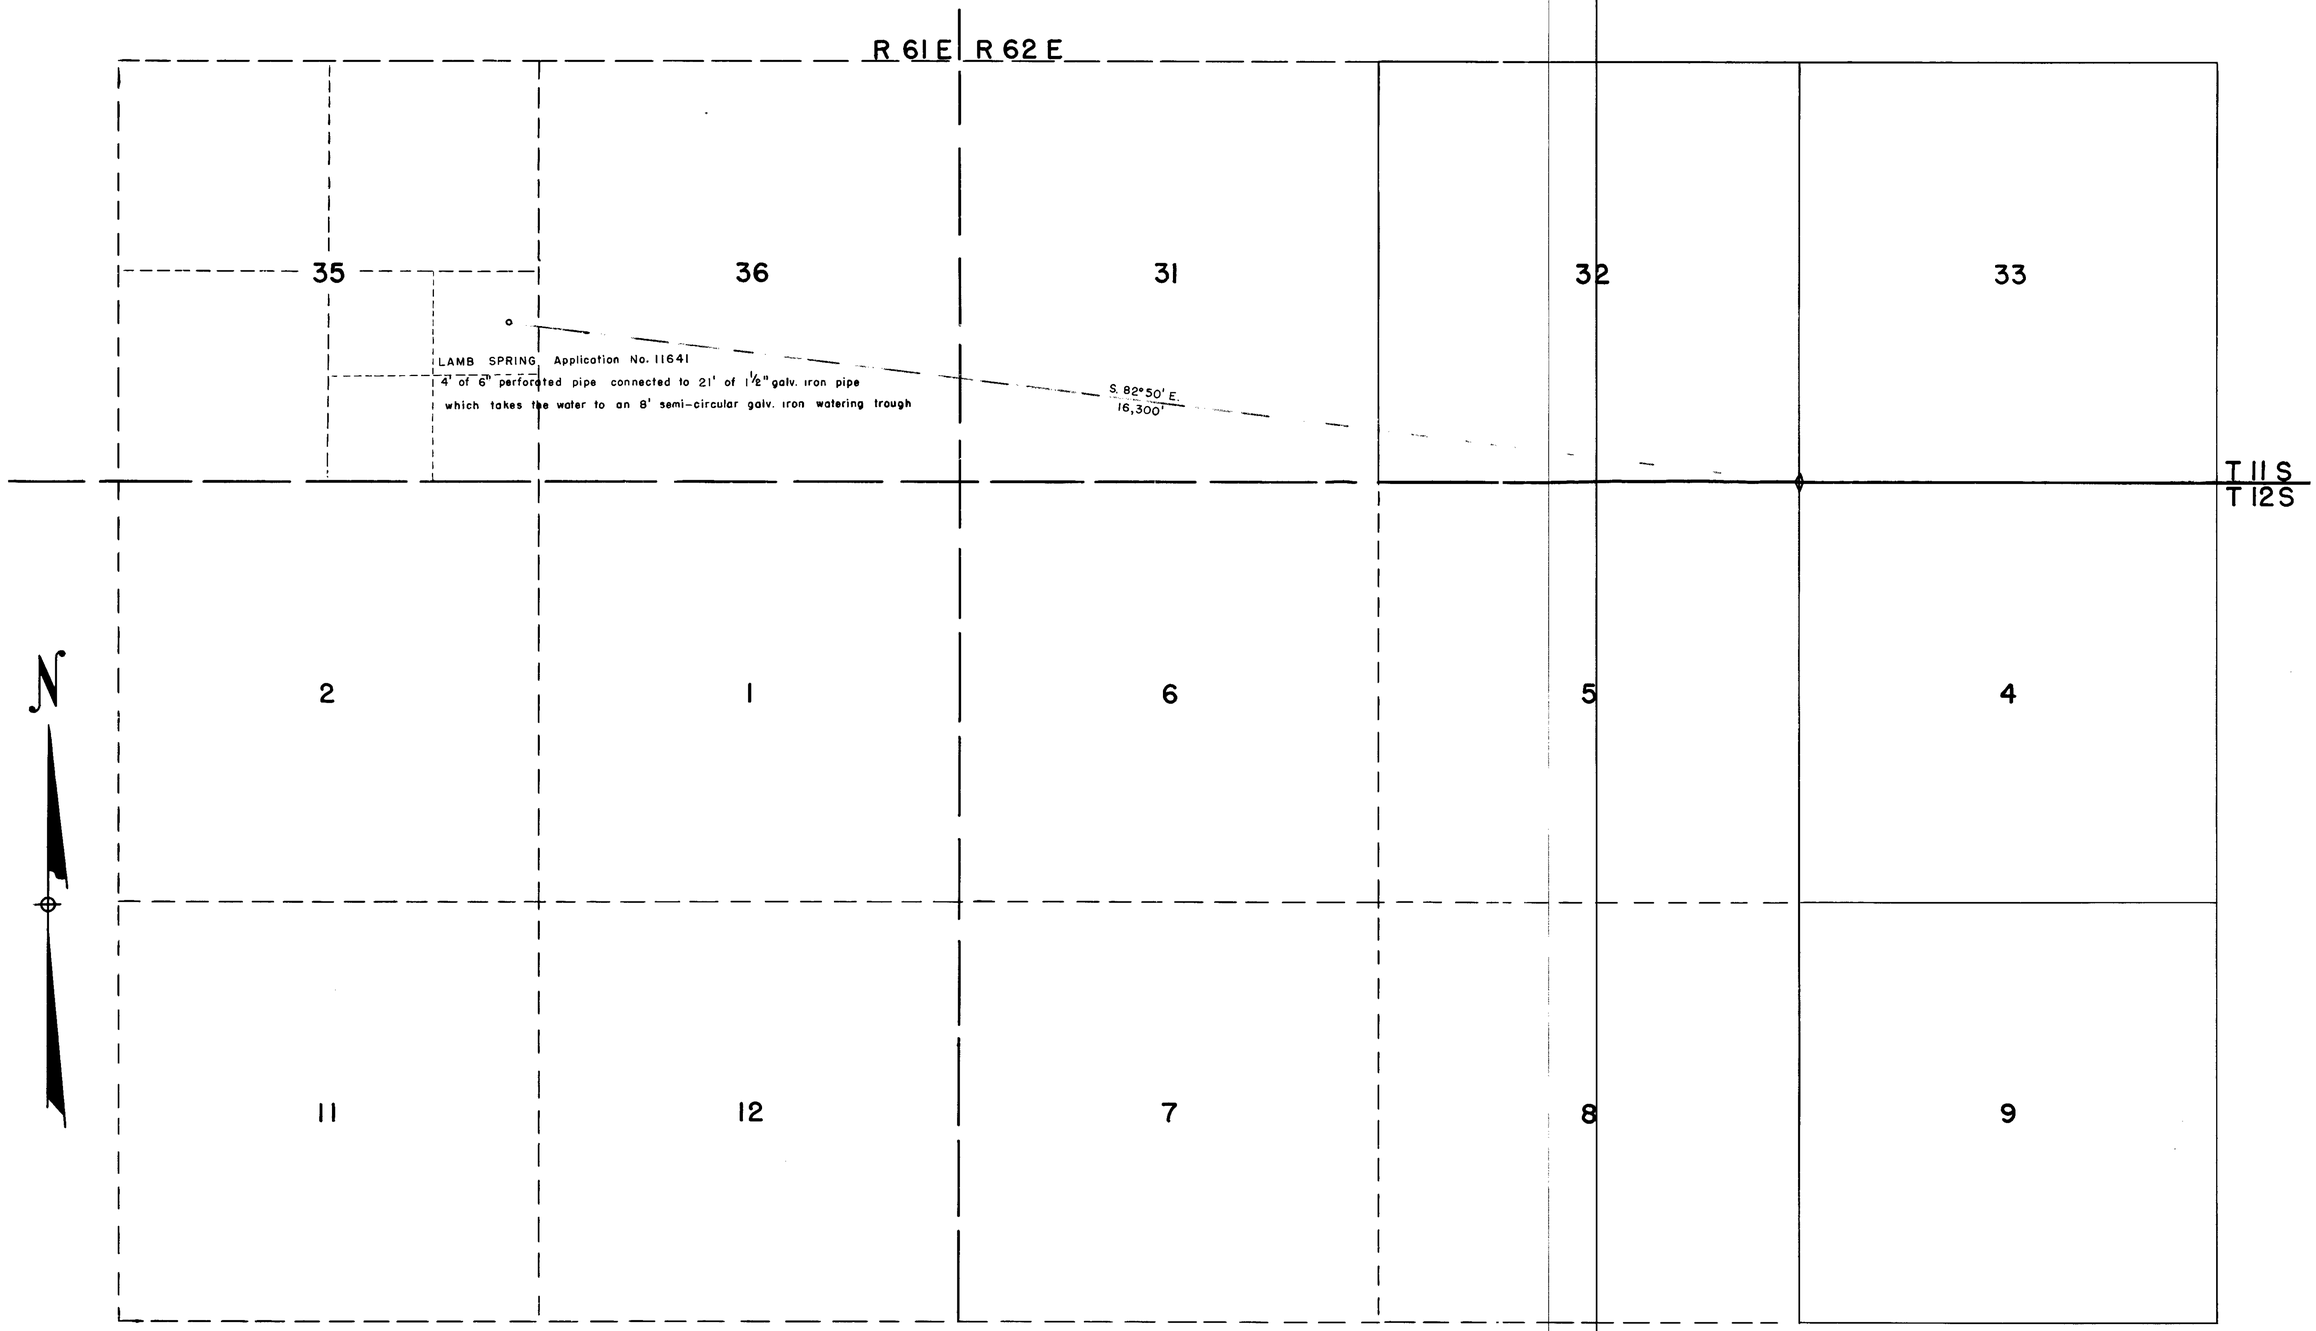

STATE OF OREGON }
County of Multnomah } ss.

I, HARRY D. WILLIS being first duly sworn, depose and say that this map, has been correctly drawn to the designated scale from field notes of a survey made under my supervision and direction between the ninth day of May and the second day of June 1946; that it truly and correctly represents the location and extent of the works used to divert water from Lamb Spring in Lincoln County, by The Fish And Wildlife Service for wildlife watering purposes. That the point of diversion, the location and size of the diverting conduit and tank, the place and manner of use, and the location and names of all other works or streams which are crossed by, or connected with the said works, are fully and correctly designated thereon.

Harry D. Willis
State Water Right Surveyor

Subscribed and sworn to before me this 8th day of July 1949

Fred A. Anderson
Notary Public in and for Oregon

My commission expires Feb. 24, 1952

SCALE IN FEET

0 1000 2000 3000 4000 5000

FILED
JULY 21, 1949
STATE WATER RIGHT OFFICE

Permit 3370 Dec. 23, 1949.

MAP
TO ACCOMPANY PROOF OF
BENEFICIAL USE UNDER
APPLICATION NO. 11641
FOR WILDLIFE WATERING BY
THE FISH AND WILDLIFE SERVICE
FROM LAMB SPRING

L.R.J. 7-49

11641