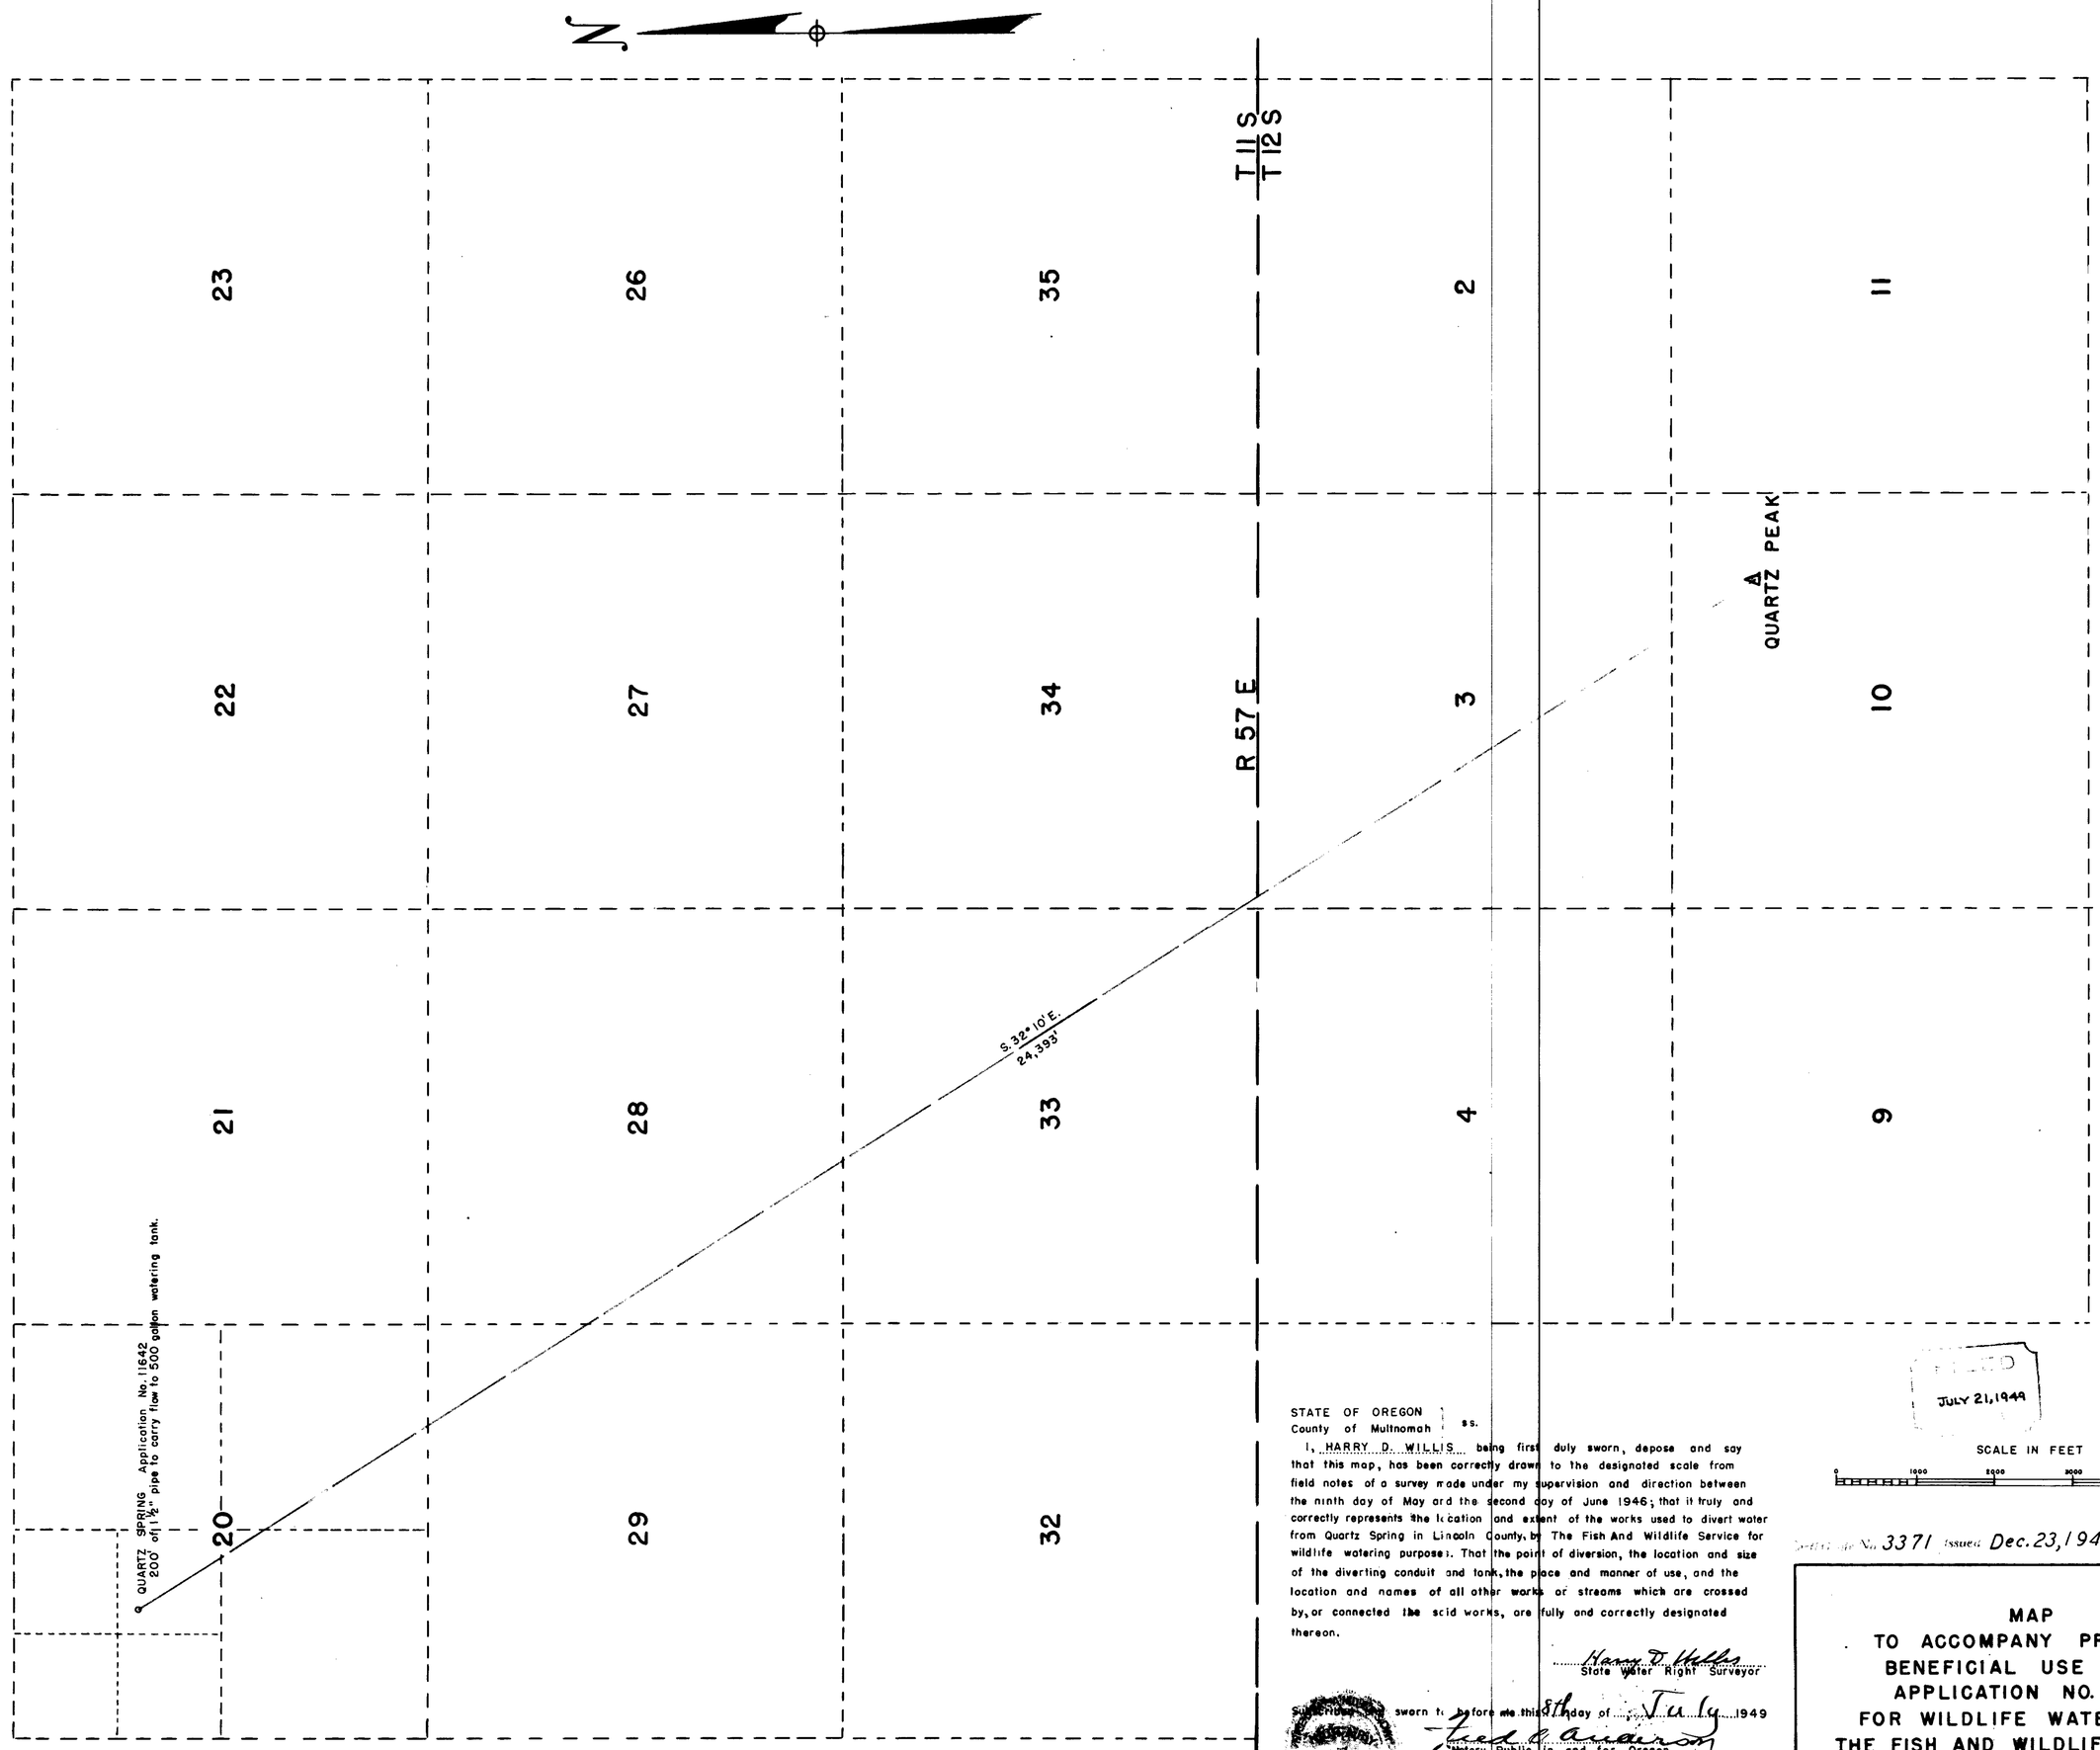

STATE OF OREGON
County of Multnomah } ss.

I, HARRY D. WILLIS being first duly sworn, depose and say that this map, has been correctly drawn to the designated scale from field notes of a survey made under my supervision and direction between the ninth day of May and the second day of June 1946; that it truly and correctly represents the location and extent of the works used to divert water from Quartz Spring in Lincoln County, by The Fish And Wildlife Service for wildlife watering purposes. That the point of diversion, the location and size of the diverting conduit and tank, the place and manner of use, and the location and names of all other works or streams which are crossed by, or connected the said works, are fully and correctly designated thereon.

Harry D. Willis
State Water Right Surveyor

Subscribed and sworn to before me this 8th day of July 1949

Fred C. Anderson
Notary Public in and for Oregon

My Commission Expires Feb. 24, 1952

L.R.J. 5-49

Permit No. 3371 Issued Dec. 23, 1949.

MAP
TO ACCOMPANY PROOF OF BENEFICIAL USE UNDER APPLICATION NO. 11642 FOR WILDLIFE WATERING BY THE FISH AND WILDLIFE SERVICE FROM QUARTZ SPRING

11642