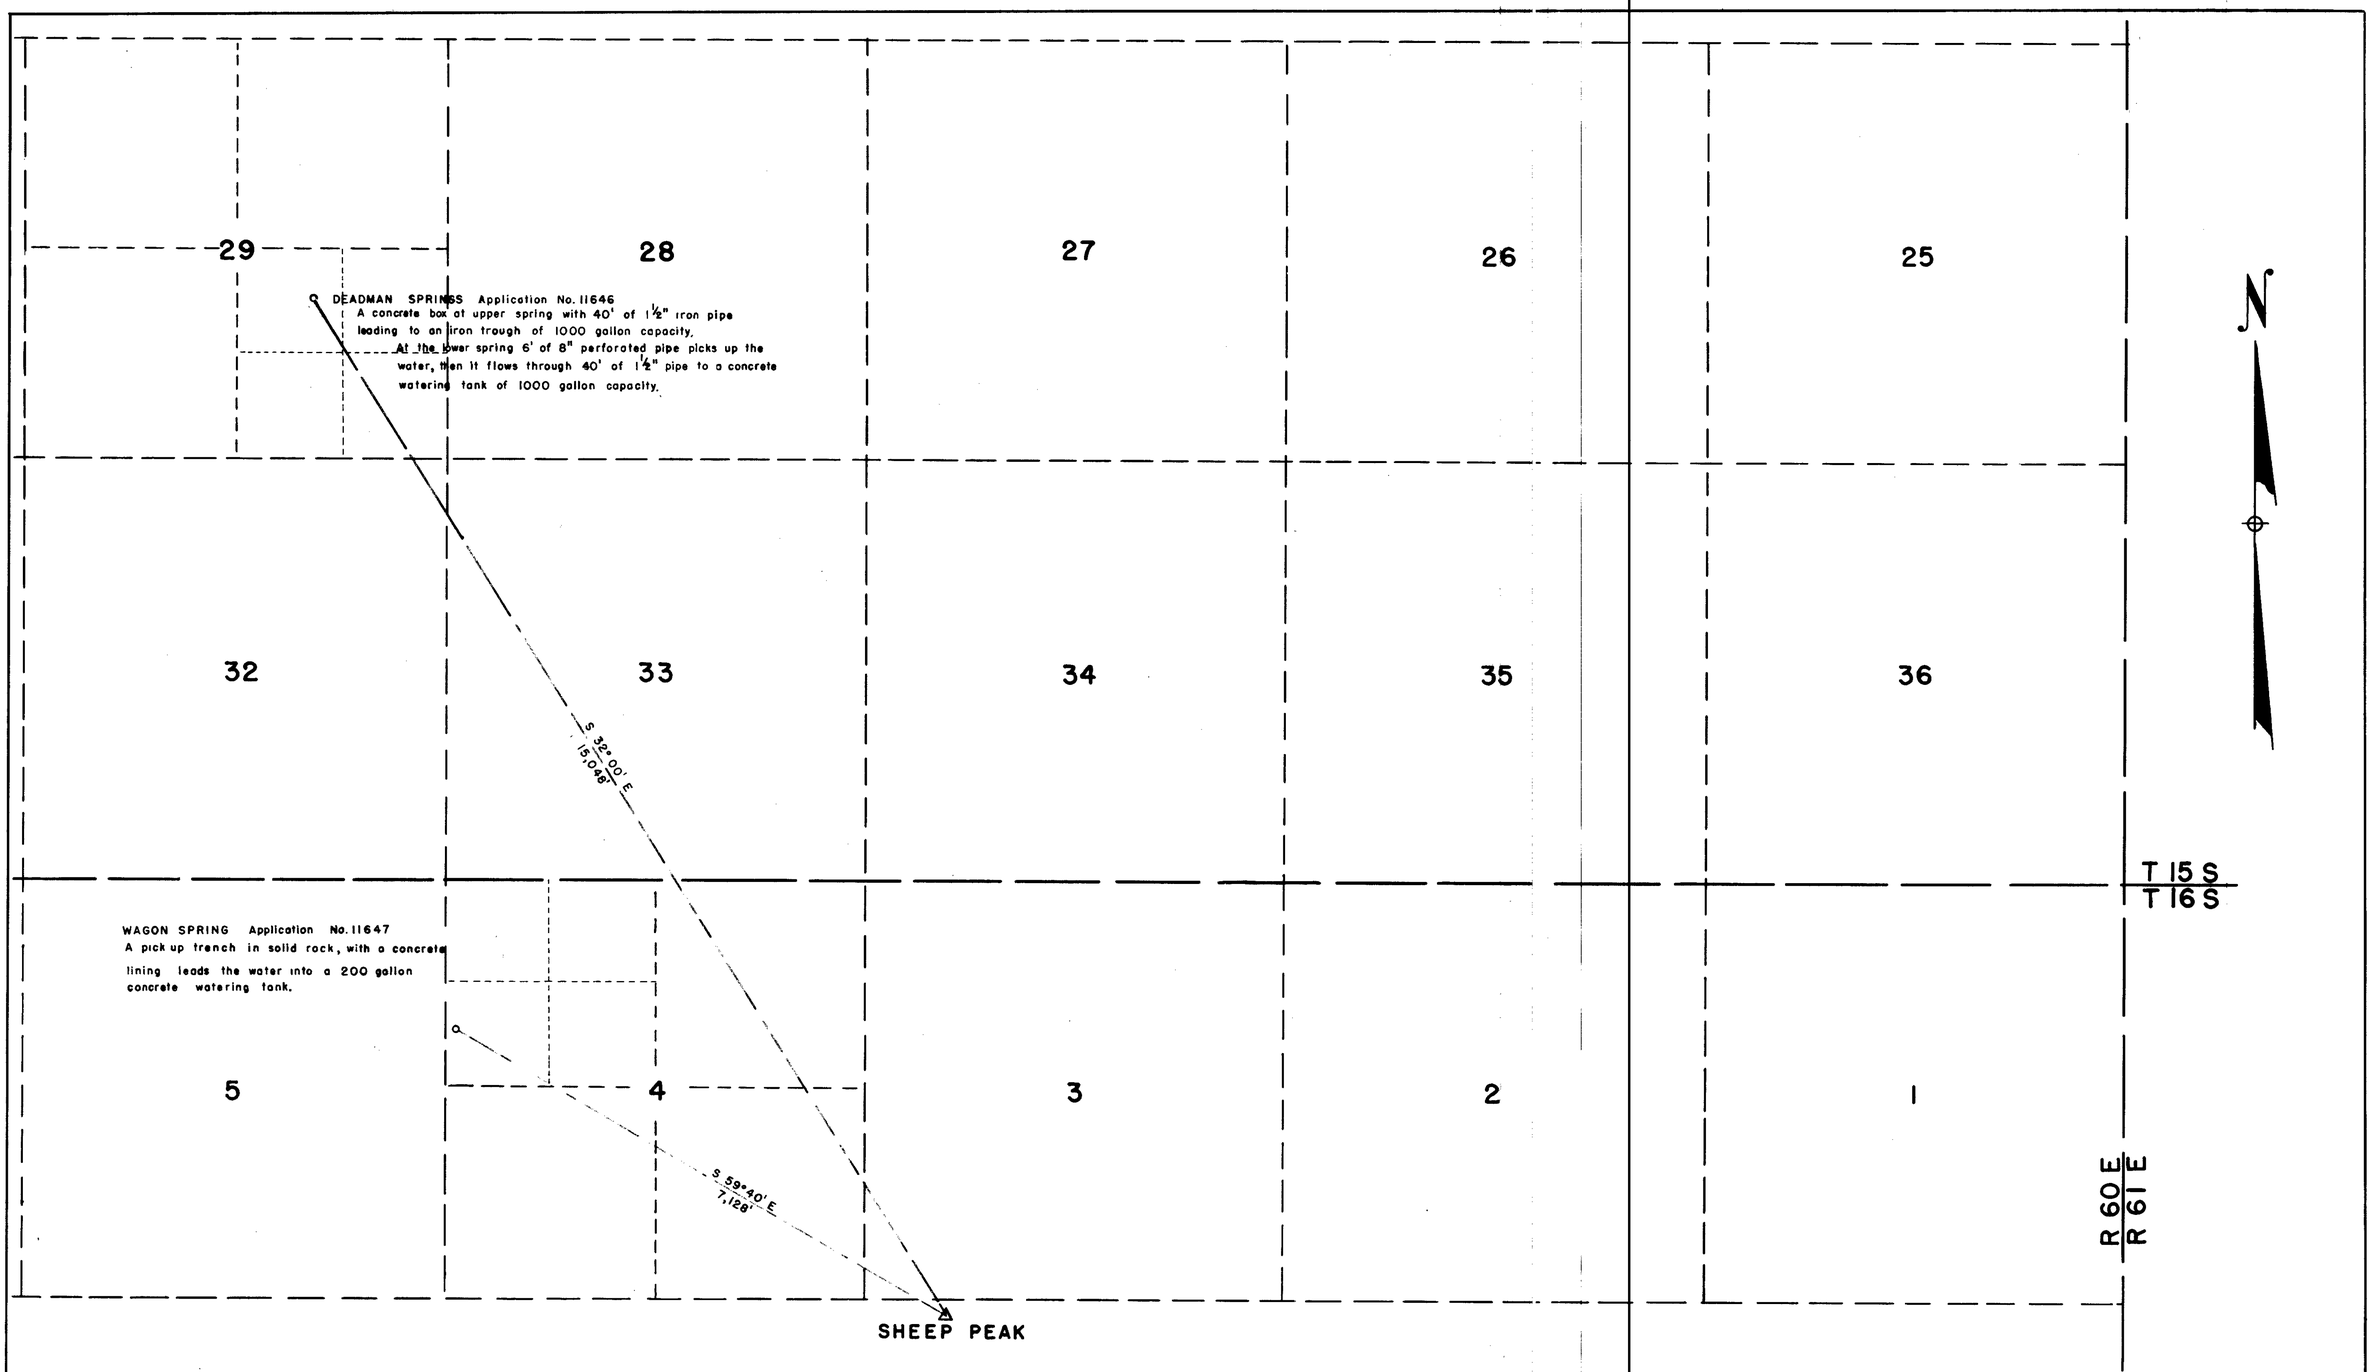

STATE OF OREGON
County of Multnomah } ss.

I, HARRY D. WILLIS being first duly sworn, depose and say that this map, has been correctly drawn to the designated scale from field notes of a survey made under my supervision and direction between the ninth day of May and the second day of June 1946, that it truly and correctly represents the location and extent of the works used to divert water from Deadman and Wagon Springs in Clark County, by The Fish And Wildlife Service for wildlife watering purposes. That the point of diversion, the location and size of the diverting conduit and tank, the place and manner of use, and the location and names of all other works or streams which are crossed by, or connected with the said works, are fully and correctly designated thereon

Harry D. Willis
State Water Right Surveyor

Subscribed and sworn to before me this 8th day of July 1949

Fred A. Anderson
Notary Public in and for Oregon

My Commission expires Feb 24, 1952

SCALE IN FEET
1000 2000 3000 4000 5000

Certificate No. 3367 Issued Dec. 23, 1949.
Certificate No. 3368 Issued Dec 23, 1949.

FILED
JULY 21, 1949

MAP
TO ACCOMPANY PROOF OF
BENEFICIAL USE UNDER
APPLICATIONS NO. 11646 AND 11647
FOR WILDLIFE WATERING BY
THE FISH AND WILDLIFE SERVICE
FROM WAGON AND DEADMAN SPRINGS

L.R.J. 7-49

R07600 11646—11647