SEC.	SUBDIV.	T.	R.	CULT AC.	DESCRIPTION OF CULTURE	DATE OF 1ST CULT.
3	Lot 3	20 S	61 E.	1.90	Alfalfa	1946
3	Lot 4	"	"	0.18	"	"
"	SE¼ NW¼	"	"	38.40	"	"
"	SW¼ NW¼	"	"	4.20	"	"
"	"	"	"	4.72	Clover	"
4	Lot 1 SE¼ NE¼	"	"	2.40 17.20	Alfalfa	"
	TOTAL			69.00		

T.20 S., R.61 E., M.D.B & M.

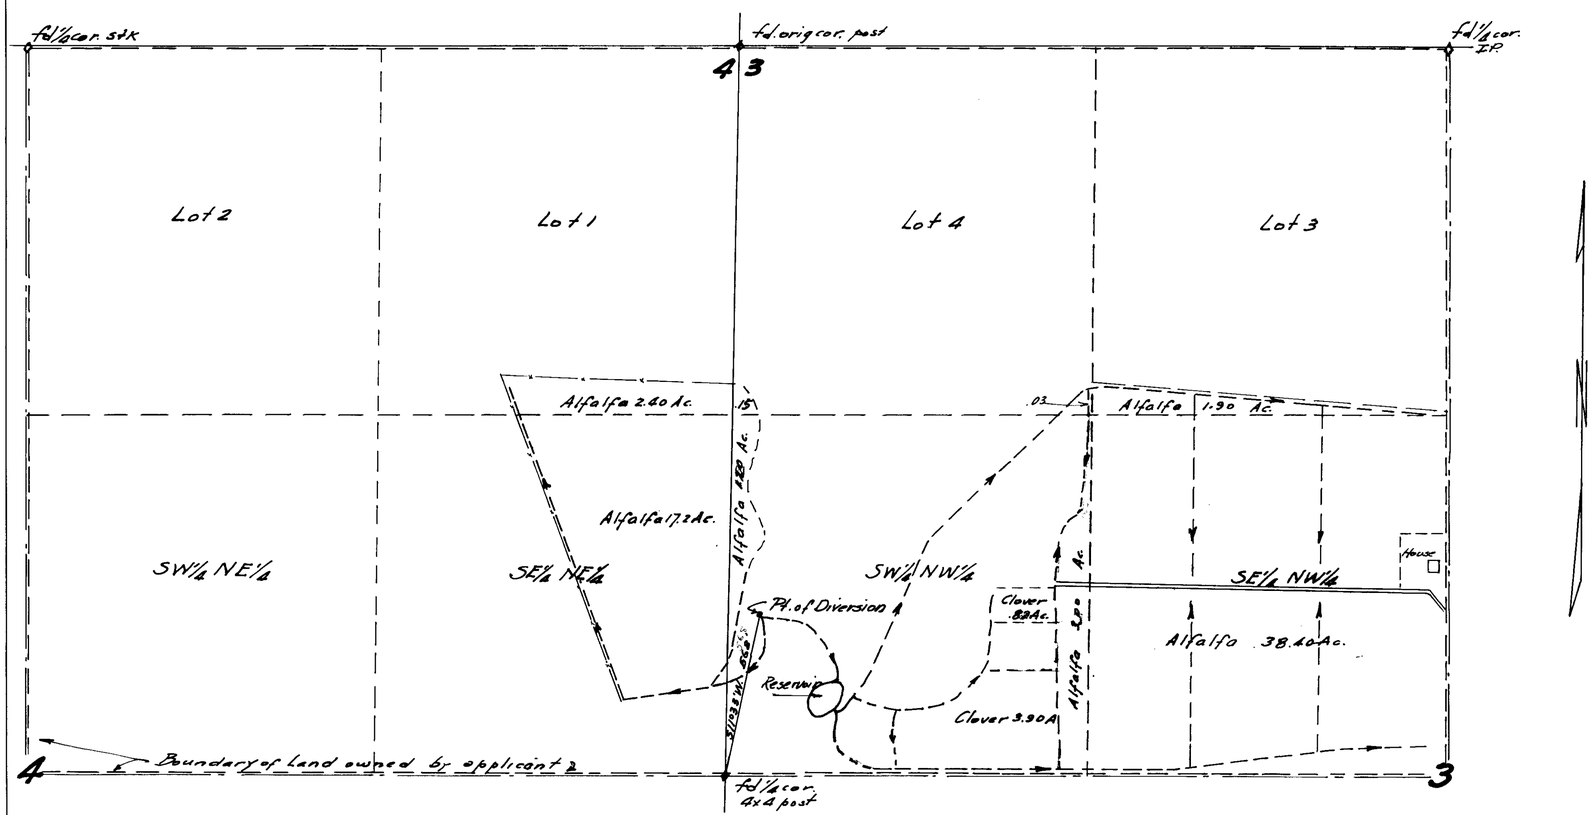

STATE OF NEVADA } ss.
County of Clark }

I, C. D. BAKER, being first duly sworn, depose and say that this map, consisting of one sheet, has been correctly drawn to the designated scale from field notes of a survey made by me on the 13th day of October, 1951; that it truly and correctly represents the location and extent of the works used to divert water from LAS VEGAS ARTESIAN BASIN, in CLARK COUNTY, by OLIVE CRAIG, for irrigation and domestic purposes under PERMIT No 11734. That the point of diversion, location and size of diverting channel or other conduit, place and manner of use, showing by legal subdivisions the areas irrigated and type of culture, and the location and names of all other works or streams which are crossed by or connected with said works, are fully and correctly designated thereon.

C. D. Baker
STATE WATER RIGHT SURVEYOR

Subscribed and sworn to before me this 14 day of November, 1951.

Frank R. Acker
NOTARY PUBLIC IN AND FOR CLARK COUNTY, NEVADA

My commission expires February 16, 1955

Well 660' deep 10" O.D. casing
International 30 HP diesel pump
Basis of Bearings solar obs.

SCALE 1 IN. = 300 FT.

300 0 300 600 900

3758 Feb. 7, 1952

Nov. 20, 1951

CULTURE MAP
TO ACCOMPANY
PROOF OF BENEFICIAL USE
BY
OLIVE CRAIG
FROM
LAS VEGAS ARTESIAN BASIN

11734