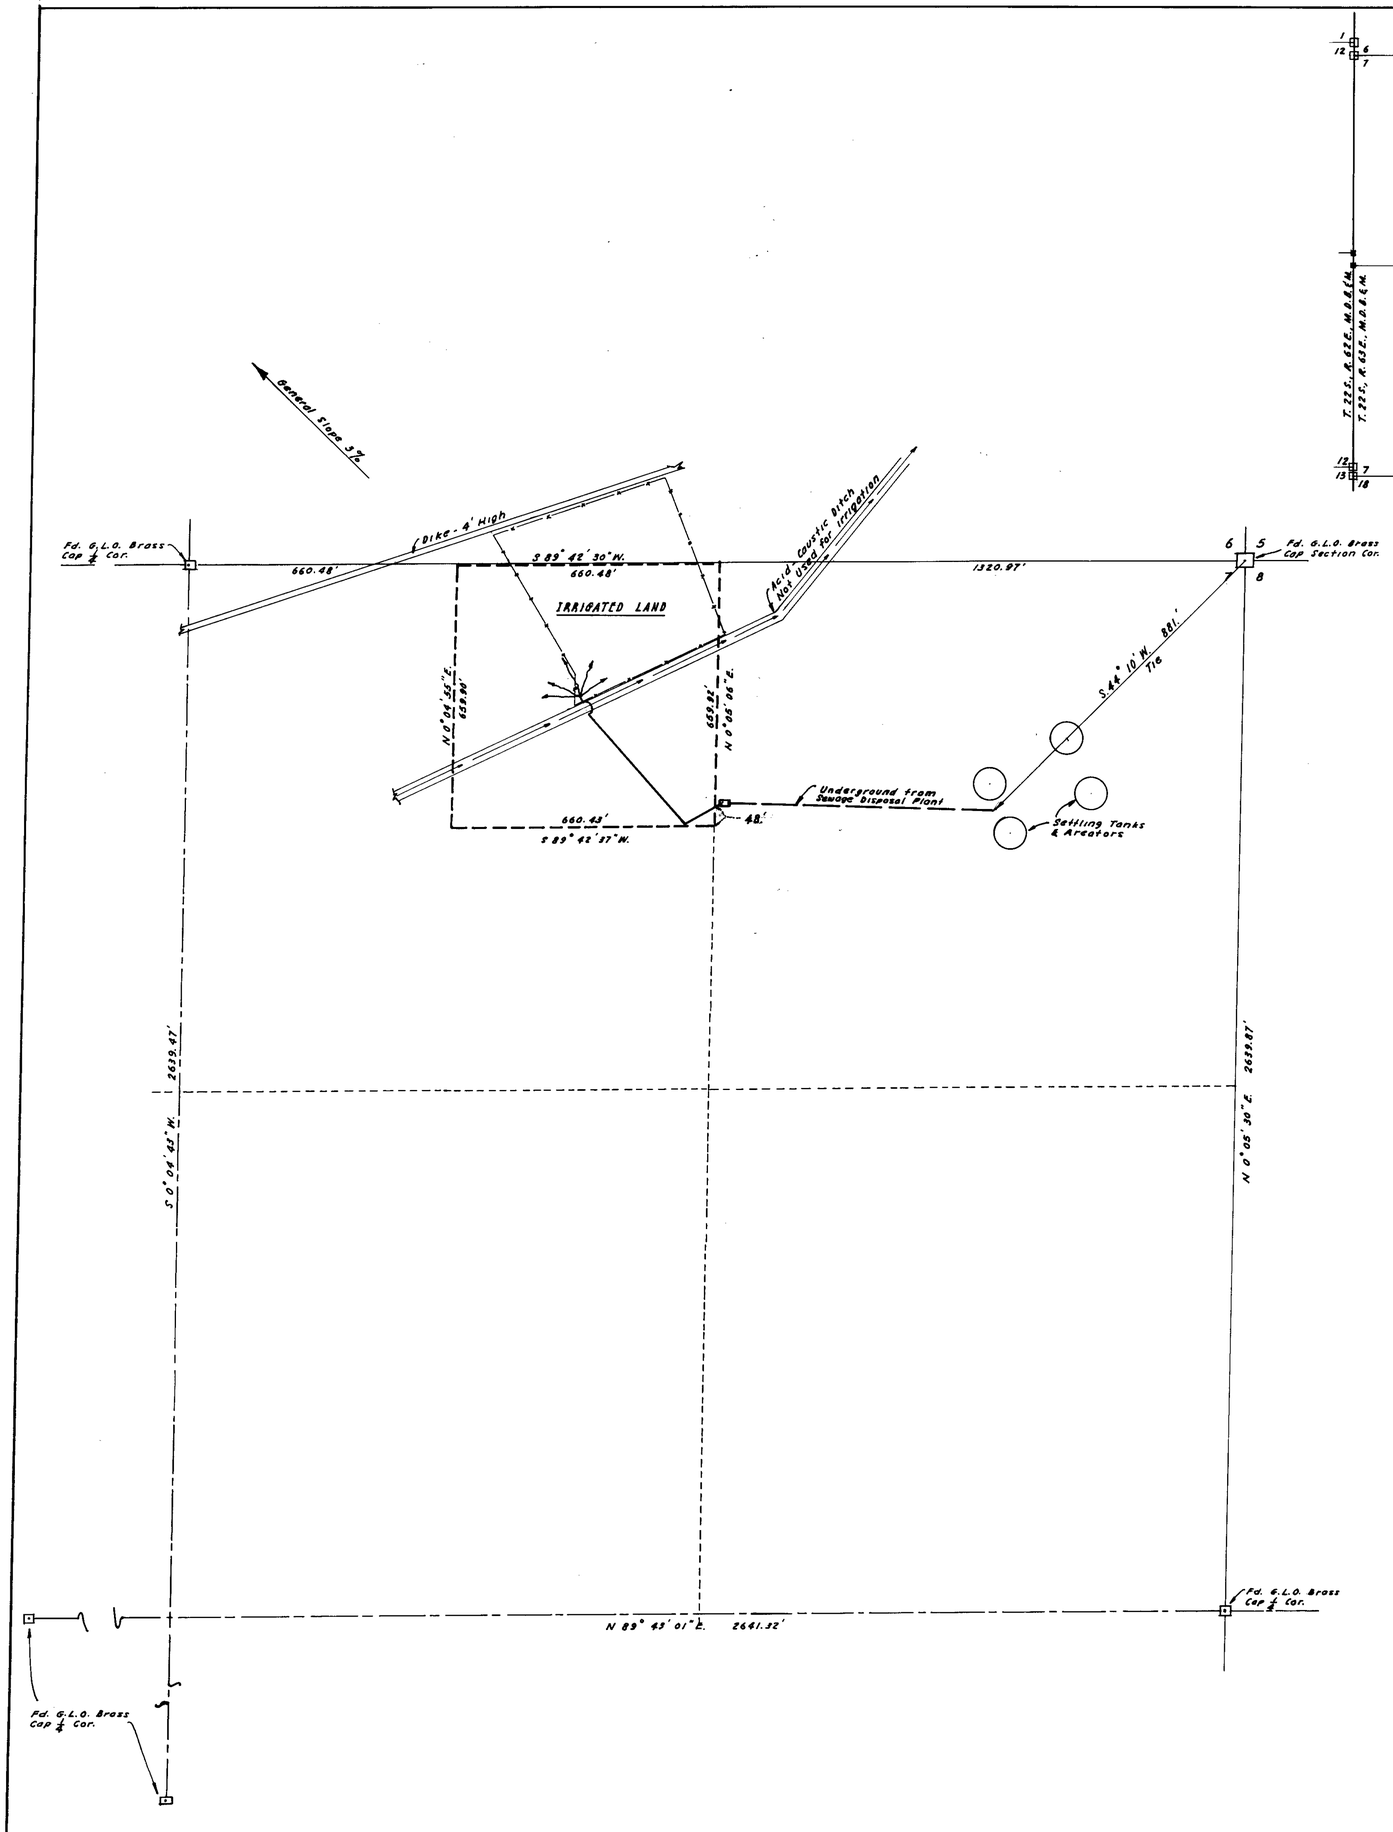

NE ¼, NW ¼, NE ¼

Section 7, Township 22 South, Range 63 East,
Mount Diablo Base and Meridian

STATE OF NEVADA)
COUNTY OF CLARK) SS

I, F. J. Gould, being first duly sworn, depose and say that this map, consisting of one sheet, has been correctly drawn to the designated scale from field notes of a survey made by me between the 7th day of ~~January~~, and the 10th day of ~~January~~, 1955; that it truly and correctly represents the proposed location and extent of the works used to divert water from in Sewage Effluent, in Clark County, by Basic Management Inc., for irrigation purposes. That the proposed point of diversion, the approximate location and size of the diverting channel, all reservoirs or basins, the location and names of all other works which will cross or connect with the proposed works, and the boundary of all lands, showing by 10-acre subdivision the area proposed to be irrigated, are fully and correctly designated thereon.

Frank J. Gould
Nevada State Water Right Surveyor
Certificate No. 235

Subscribed and sworn to before me this 13th day of January, 1955

Lucile M Becker
Notary Public in and for
Clark County, Nevada.

MY COMMISSION EXPIRES AUG. 10, 1957

0 100 200 400 600 800

4268 Jan 25, 1955

FILED
JAN 17 1955
STATE ENGINEER'S OFFICE

Basis of bearings: Colo. River Comm. Survey for Basic Management Plant
Sec. corners & ¼ corners - G.L.O. Resurvey of 1942.

MAP

TO ACCOMPANY APPLICATION No. 11744 TO APPROPRIATE SEWAGE EFFLUENT FROM BASIC MANAGEMENT INC. DISPOSAL PLANT BY BASIC MANAGEMENT INC.

11744