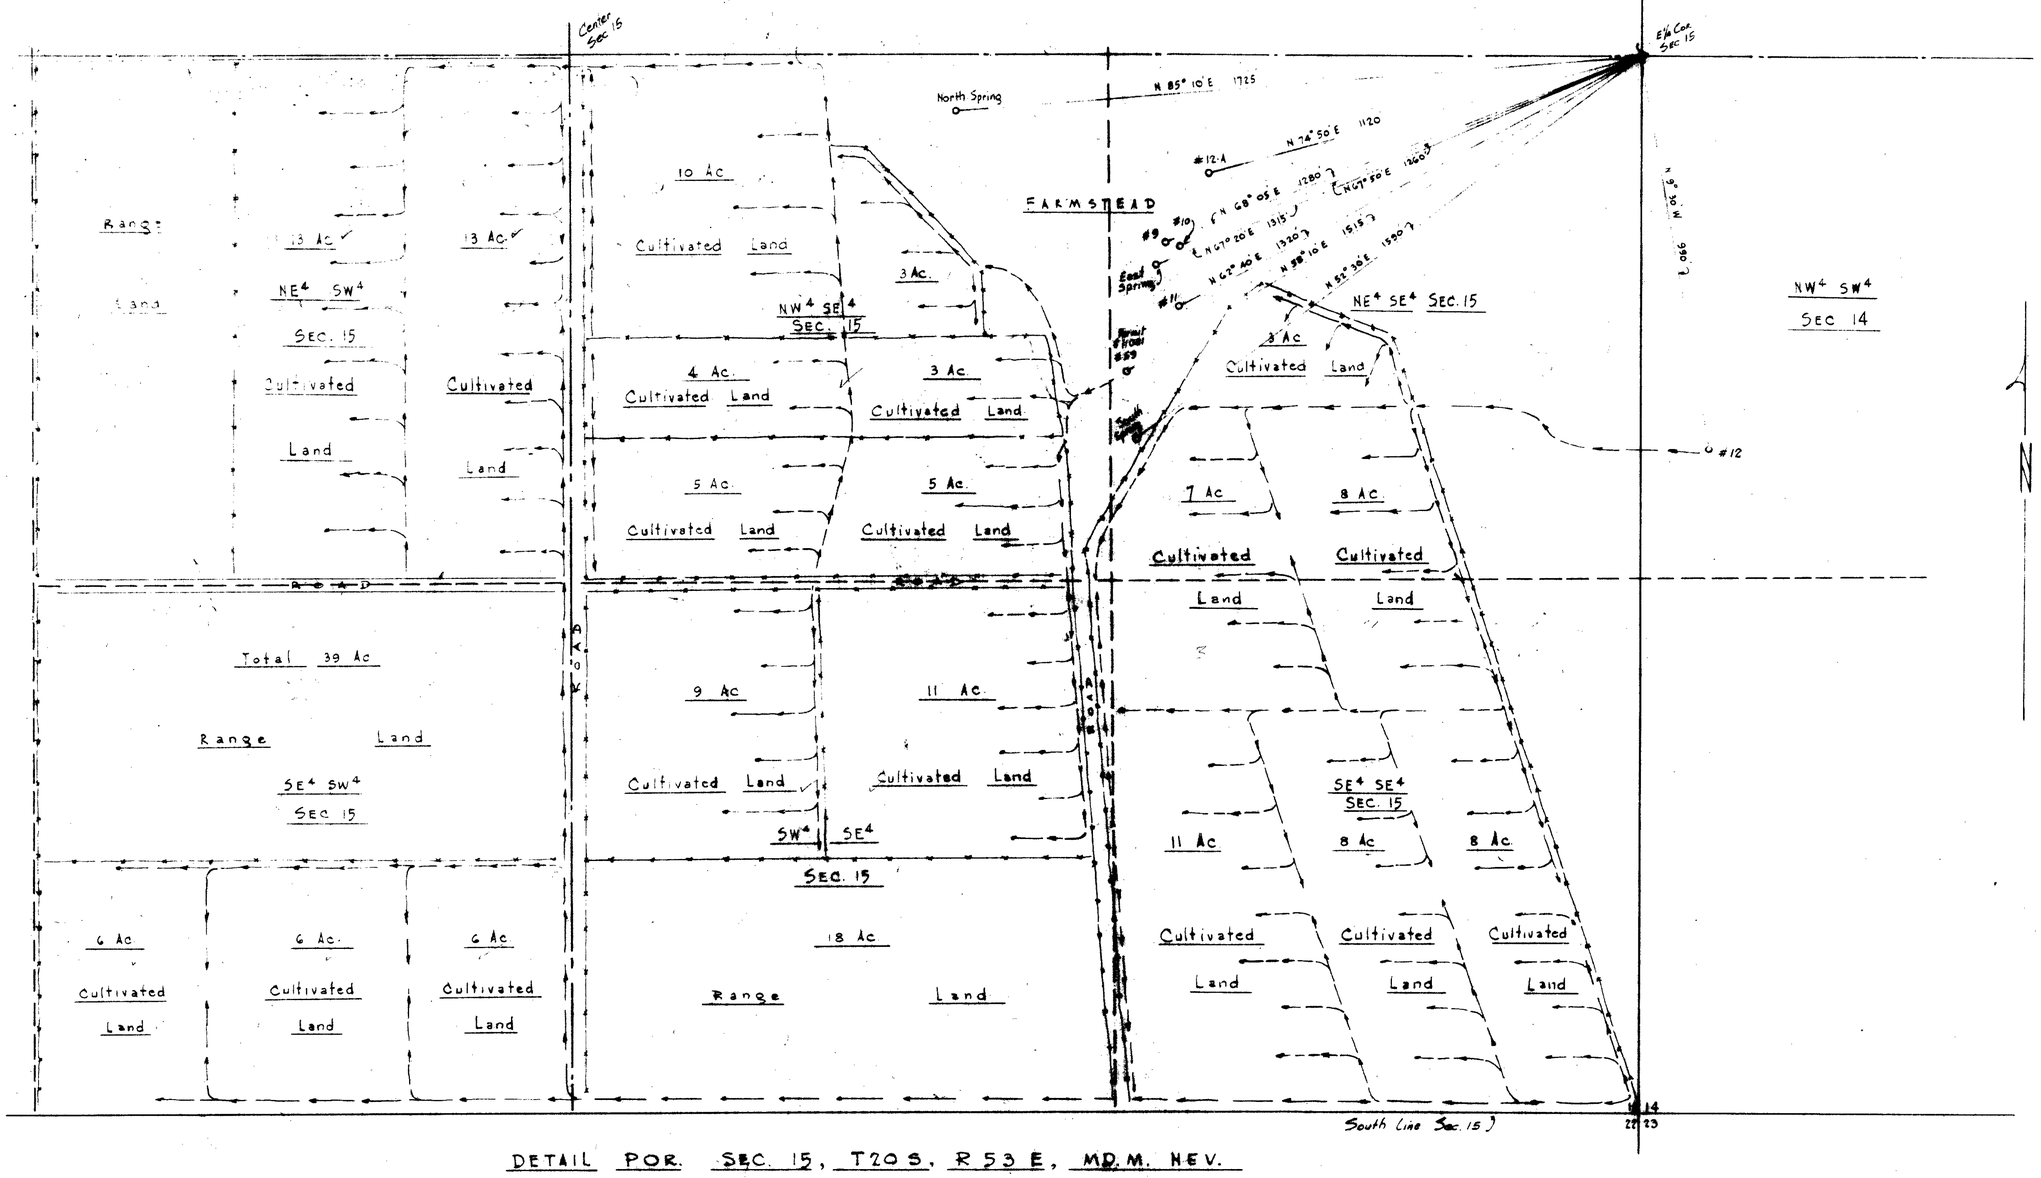

DETAIL POR. SEC. 15, T20S, R53E, MD.M. NEV.

Ch. No. 4387 - March 26, 1956

FILED
MAR 28 1955
STATE ENGINEER'S OFFICE

STATE OF NEVADA } SS
County of Clark }

I, JACK ASHER, being first duly sworn, depose and say that this map, consisting of one sheet has been correctly drawn to the designated scale from field notes of a survey made under my supervision and completed on March 18, 1955, that it truly and correctly represents the location and extent of the works used to divert water from PAHRUMP VALLEY BASIN, Nye County, Nevada, by: J. M. RAYCRAFT for Irrigation purposes under application No. 11081, and other Wells and Springs in connection with determination of Vested Rights for Well #9, #10, #11, #12, #12-A, North Spring, East Spring and South Spring, situate and being a part of said RAYCRAFT property, that the points of diversion, the location of ditches and partial extent of the land owned by the applicant. This is to further state, that this plat is substantially the same as the one presented by [illegible] on April 3, 1919, and notarized by FRANK A. DUDL, witness GUY PINNELL, said map was lost and therefore not filed in the State Engineer's Office, Carson City, Nevada.

Jack Asher
State Water Right Surveyor

Subscribed and sworn to before me this 23rd day of March 1955.

Notary Public in and for Clark County, Nevada.

My Commission Expires:
Nov. 27, 1957

MAR 28 55

0 100 200 400 600 800 1000

SCALE IN FEET
1" = 200'

M.A.P. #11801
TO ACCOMPANY PROOF OF BENEFICIAL USE UNDER APPLICATION No 11081 AND OTHER PROOFS IN CONNECTION WITH DETERMINATION OF VESTED RIGHTS
FOR: IRRIGATION USE
BY: J. M. RAYCRAFT
FROM: PAHRUMP VALLEY BASIN, NYE COUNTY, NEVADA
LOCATION: SE4 & SW4 SEC. 15, ALSO SE4 & E2 SW4 SEC. 16
ALL WITHIN T20S, R53E, MD.M. NEV.

11801