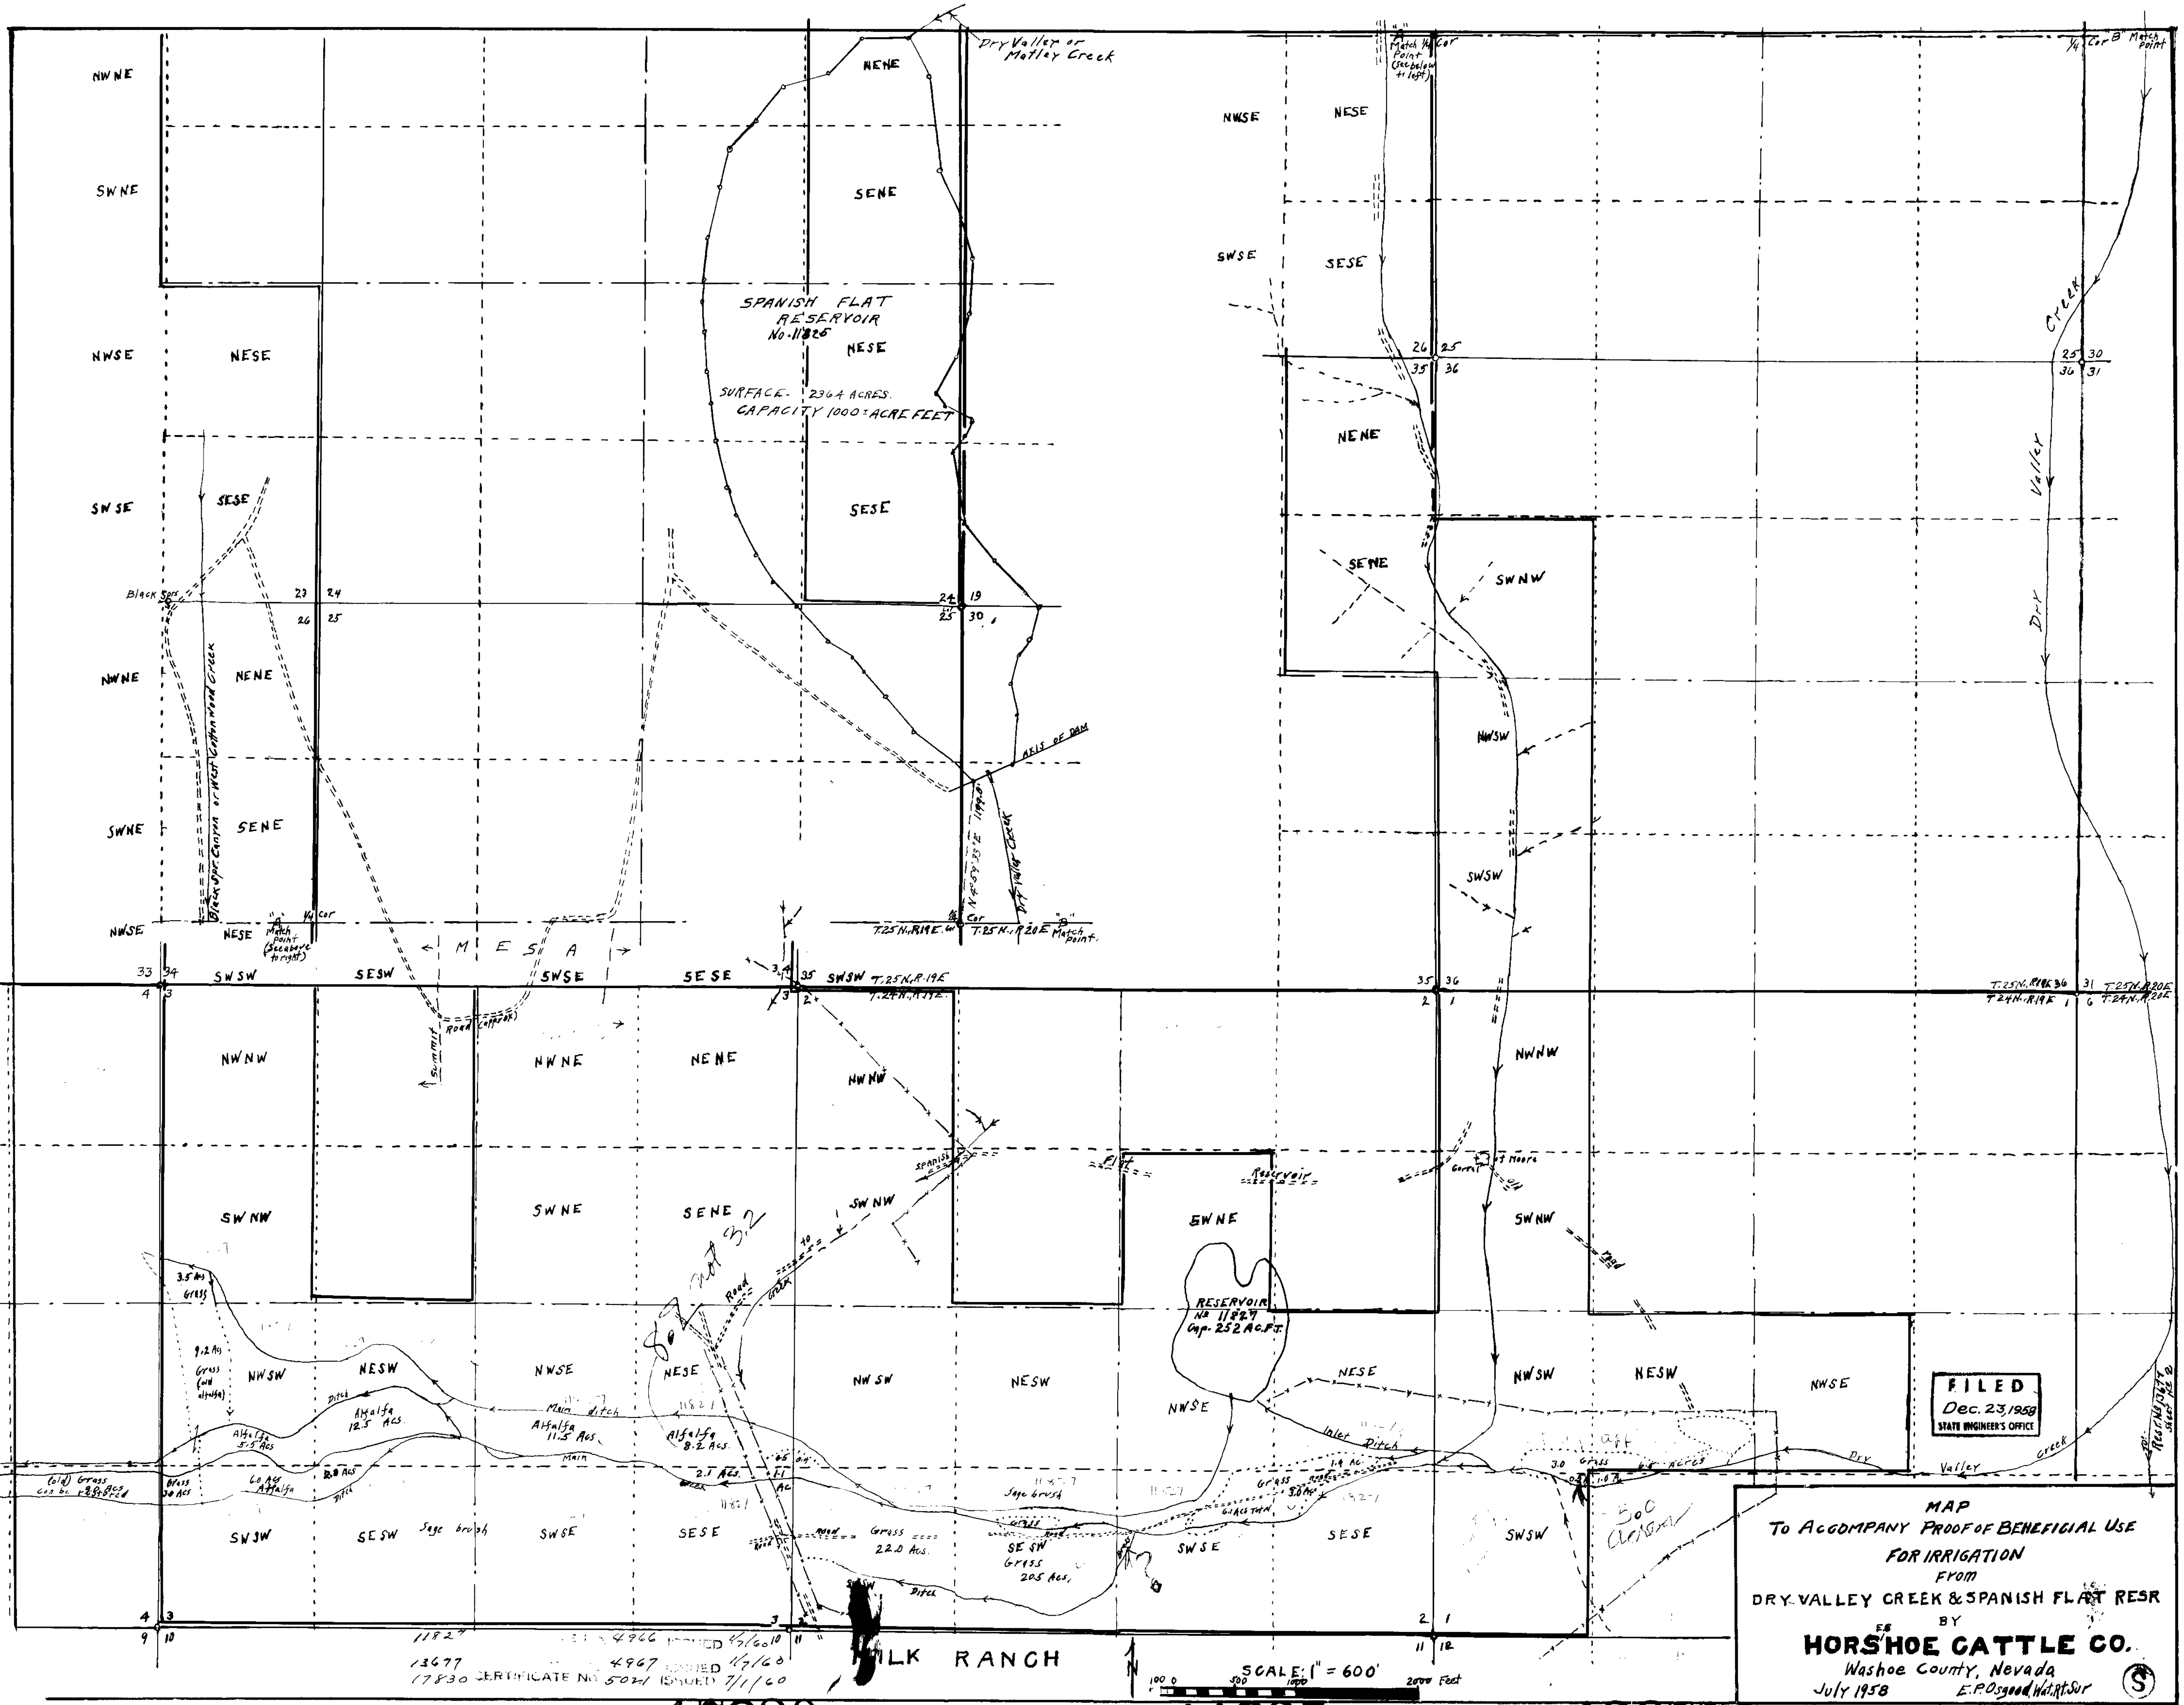

Sheet Nº 1 of 2 Sheets

17830 File Under → 11825 11827 13677

11825

24-N

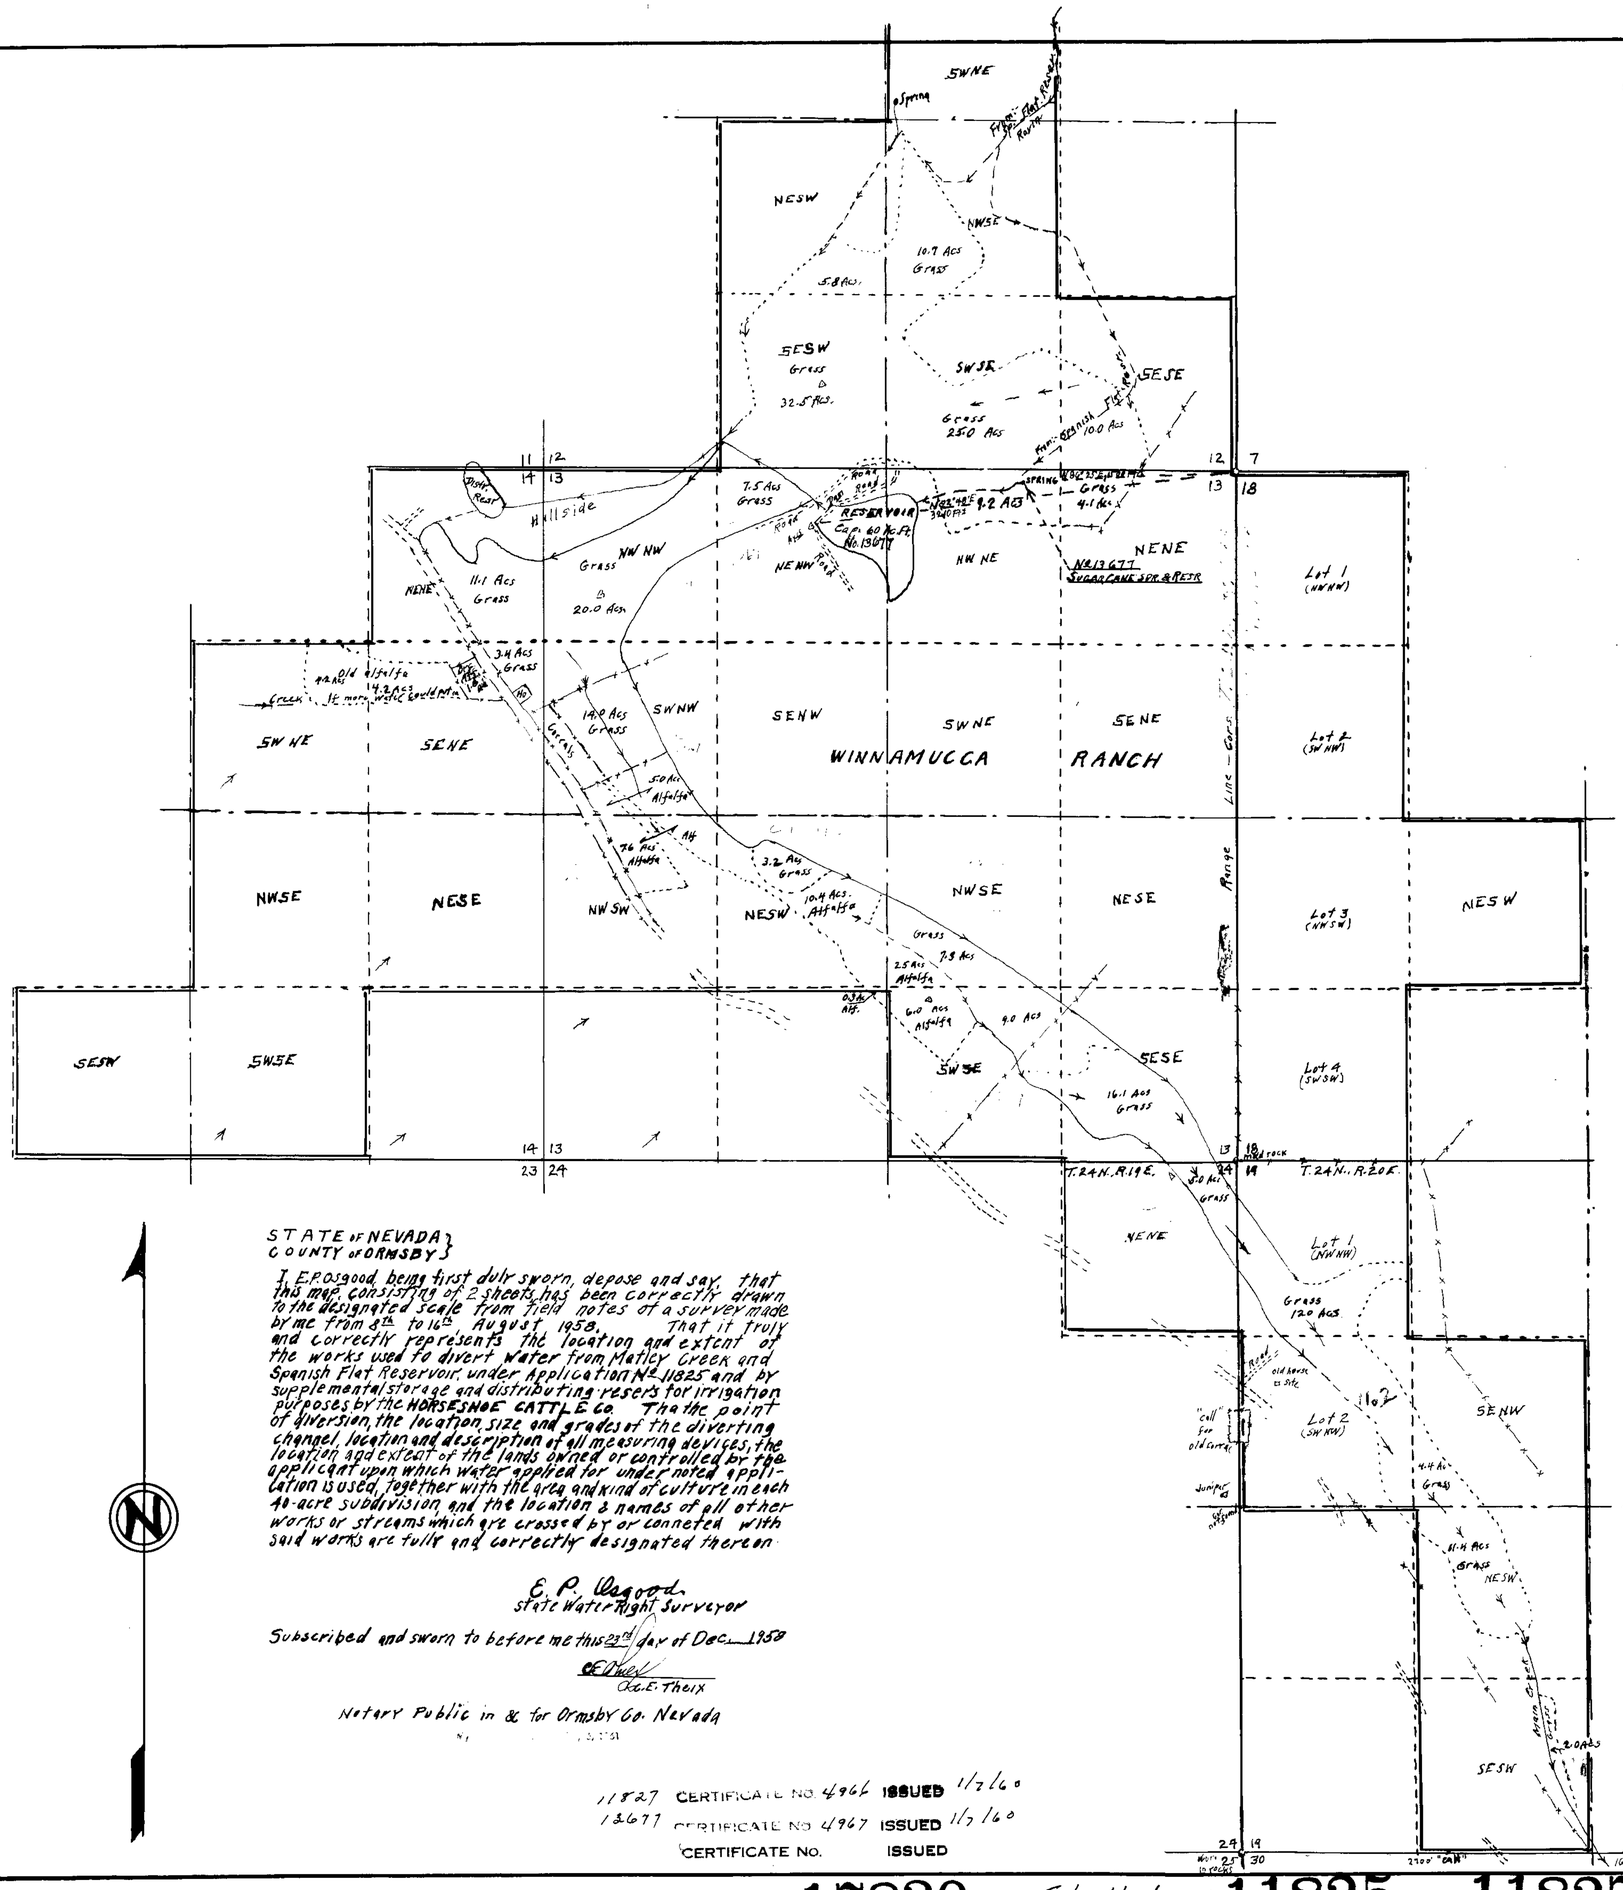

WATER RIGHT AREA:-

UNDER Nº 11825 - SPANISH FLAT RESR & DRY VAL. CREEK
AND SUPPLEMENTARY Nº 11827 RESR.
(Sheet Nº 1)
MILK RANCH

* Hay and/or Pasture

Section	Sub-Division	TWP	RGE	Cultivated Acreage	Description of Culture	Date of First Cultivation
1	NESW	23 N	19E	6.5	* Grass	
"	NWSW			3.0	"	
"	SWSW			0.5	"	
2	NESE			1.9	"	
"	SESE			3.2	"	
"	SWSE			6.1	"	
"	SESW			20.5	"	
"	SWSW			22.0	"	
"	NWSW			0.4	"	
3	NESE			0.5	"	
"	SESE			1.1	"	
"	NESE			8.2	Alfalfa	
"	SESE			2.1	"	
"	NWSE			11.5	"	
"	NESW			12.5	"	
"	SESW			2.0	"	
"	NWSW			5.5	"	
"	SWSW			6.0	"	
"	SWNW			3.5	Grass	
"	NWSW			9.2	"	
"	SWSW			3.8	"	
4	SESE			9.0	"	
TOTAL		23N	19E	139.0		No waiver of "Vested Rts."

UNDER Nº 11825 - SPANISH FLAT RESR & DRY VAL. CREEK
AND SUPPLEMENTARY Nº 13677, SUG. CANE SRR. & RESR.
WINNAMUCCA RANCH
(Sheet Nº 2)

* Hay and/or Pasture

12	NWSE	24N	19E	10.7	* Grass	
"	SWSE			25.0	"	
"	SESE			10.0	"	
"	NESW			5.8	"	
"	SESW			32.5	"	
13	NENE			4.1	"	
"	NWNE			9.2	"	
"	NENW			7.5	"	
"	NWNW			20.0	"	
"	SWNW			14.0	"	
"	"			5.5	Alfalfa	
"	NWSW			7.6	"	
"	NESW			10.4	"	
"	"			3.2	Grass	
"	NWSE			2.5	Alfalfa	
"	"			7.3	Grass	
"	SWSE			9.0	"	
"	"			6.0	Alfalfa	
"	SESW			0.3	"	
"	SESE			16.1	Grass	
14	NENE			11.1	"	
"	SENE			3.6	"	
"	"			1.7	Alfalfa Orch	
"	"					4.2 by Creek, Old
"	SWNE					5.2 " " "
24	NENE			5.0	Grass	
19	Lot 1, NWNW	24N	20E	12.0	"	
"	Lot 2, SWNW			11.2	"	
"	SENW			9.4	"	
"	NESW			11.4	"	
"	SESW			2.0	"	
TOTAL				269.1		No waiver of "Vested Rts."

STATE OF NEVADA }
COUNTY OF ORMSBY }

I, E.P. Osgood, being first duly sworn, depose and say, that this map, consisting of 2 sheets, has been correctly drawn to the designated scale from field notes of a survey made by me from 8th to 16th, August, 1958. That it truly and correctly represents the location and extent of the works used to divert water from Matley Creek and Spanish Flat Reservoir, under Application Nº 11825 and by supplemental storage and distributing reservoirs for irrigation purposes by the HORSESHOE CATTLE Co. Tha the point of diversion, the location, size and grades of the diverting channel, location and description of all measuring devices, the location and extent of the lands owned or controlled by the applicant upon which water applied for under noted application is used, together with the area and kind of culture in each 40-acre subdivision, and the location & names of all other works or streams which are crossed by or connected with said works are fully and correctly designated thereon.

E. P. Osgood
State Water Right Surveyor

Subscribed and sworn to before me this 23rd day of Dec. 1958

C.E. Theix

Notary Public in & for Ormsby Co. Nevada

11827 CERTIFICATE NO. 4966 ISSUED 1/7/60
13677 CERTIFICATE NO. 4967 ISSUED 1/7/60
CERTIFICATE NO. ISSUED

SCALE 1" = 600'
100 0 800 1600 2000 Feet

FILED
Dec. 23, 1958
STATE ENGINEER'S OFFICE

MAP
TO ACCOMPANY PROOF OF BENEFICIAL USE
FOR IRRIGATION
FROM
DRY VALLEY CREEK & SPANISH FLAT RESR.
BY
HORSESHOE CATTLE CO.
Washoe County, Nevada
July 1958 E.P. Osgood, St. Wat. Rt. Sur.

SHEET Nº 2 OF 2 SHEETS

17830 File Under → 11825 11827 13677 11825