Section	Subdivision	Township	Range	Cultivated Acreage	Description Of Culture	Date Of First Culture
25	NE NE	2 S.	67 E.	28.09	Pasture and Meadow	
25	SE NE	2 S.	67 E.	17.63	" " "	
19	SW SW	2 S.	68 E.	35.84	" " "	
19	SE SW	2 S.	68 E.	38.92	" " "	
30	NW NW	2 S.	68 E.	14.57	" " "	
30	NE NW	2 S.	68 E.	29.42	" " "	
30	SW NW	2 S.	68 E.	0.00		
				164.27		

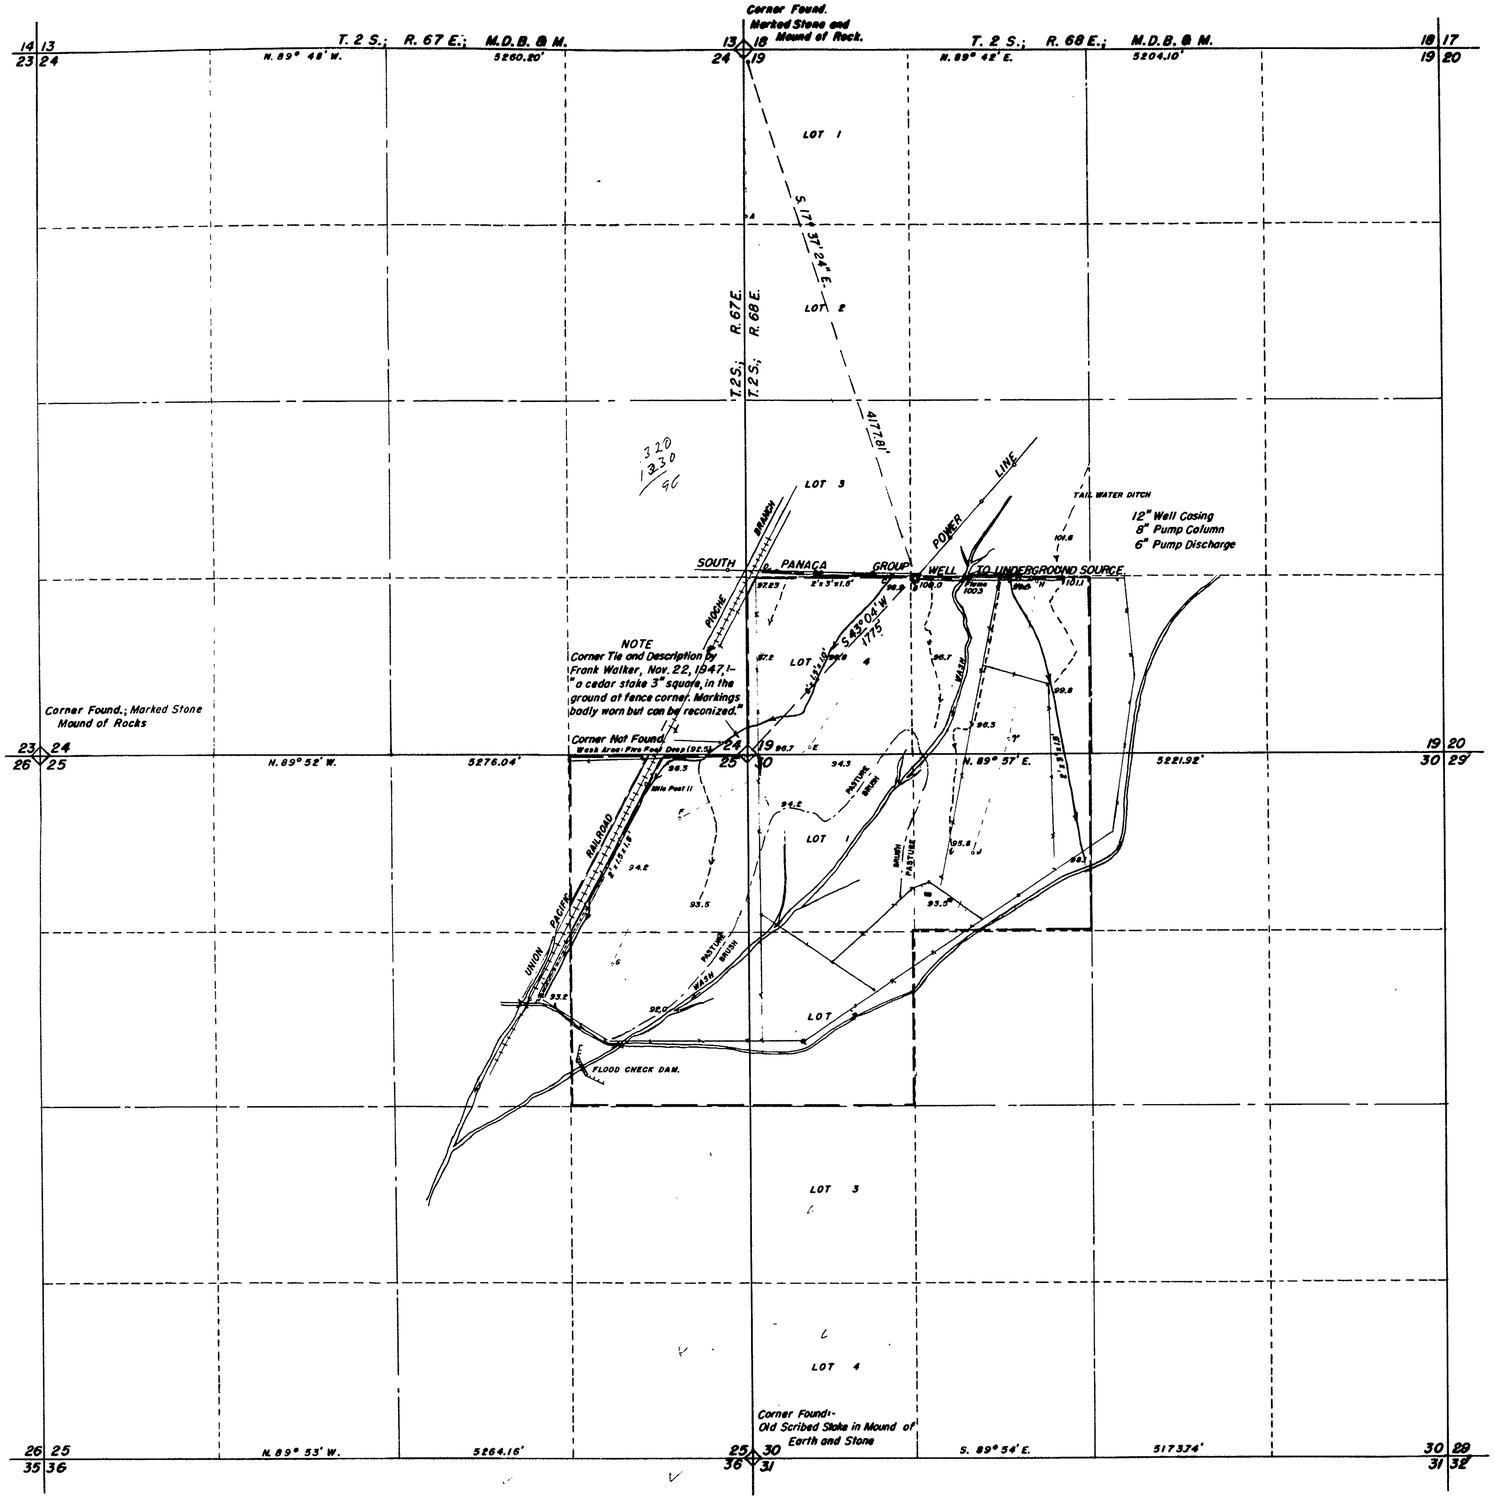

BASIS OF BEARING: U.S.G.S. PANACA 2-1948 to PANACA AZIMUTH MARK; 183° 25' 27.9", N. 3° 25' 28" E.
BASIS OF ELEAVATION: Assumed 100.00' on top of discharge flange of pump.

STATE OF NEVADA, }
County of Lincoln } ss.

I, Charles E. Thompson, being first duly sworn, depose and say that this map, consisting of one sheet, has been correctly drawn to the designated scale from field notes of a survey made by me between the third day of November, and the seventh day of November, 1958; that it truly and correctly represents the location and extent of the works used to divert water from an underground source, in Lincoln County, by Clyde F. Mathews, for irrigation purposes under application No. 11968. That the point of diversion, location, size and grades of the diverting channel, location and description of all measuring divices, the location and extent of lands owned or controlled by the applicant upon which water applied for under application No. 11968 is used, together with the area and kind of culture in each 40-acre subdivision, and the location and names of all other works or streams which are crossed by or connected with said works are fully and correctly designated thereon.

Charles E. Thompson
State Water Right Surveyor.

Subscribed and sworn to before me this 19th day of November, 1958.

Notary Public in and for Lincoln County, Nevada.
My Commission Expires the 2nd day of July, 1962.

SCALE: 1" = 600'
0 600 1200 1800 2400 3000

FILED
Dec. 1, 1958
STATE ENGINEER'S OFFICE

OFFICE
STATE ENGINEER
1958 DEC 1 PM 1 29

CERTIFICATE No. 4868 ISSUED Mar 3 1959

MAP
TO ACCOMPANY PROOF OF BENEFICIAL USE UNDER
APPLICATION No. 11968
FOR IRRIGATION
BY
CLYDE F. MATHEWS
FROM
PANACA, NEVADA.

11968

11968