SECTION	SUB-DIVISION	TOWNSHIP	RANGE	CULTIVATED ACREAGE	DESCRIPTION OF CULTURE	DATE OF FIRST CULTURE
19	SE¼SE¼SE¼	12N.	62E	8.47	Grain	
20	SW¼NW¼	"	"	2.07	Alfalfa	
	NW¼SW¼	"	"	21.83	"	
"	"	"	"	9.36	Grain	
"	SW¼SW¼	"	"	17.18	Grain	
			map shows			
"	SW¼SW¼	"	"	16.76 16.72	Alfalfa	
32	NW¼SW¼	"	"	16.55	Alfalfa	
"	NW¼SW¼	"	"	19.59	Grain	
			TOTAL	112.41	ACRES.	

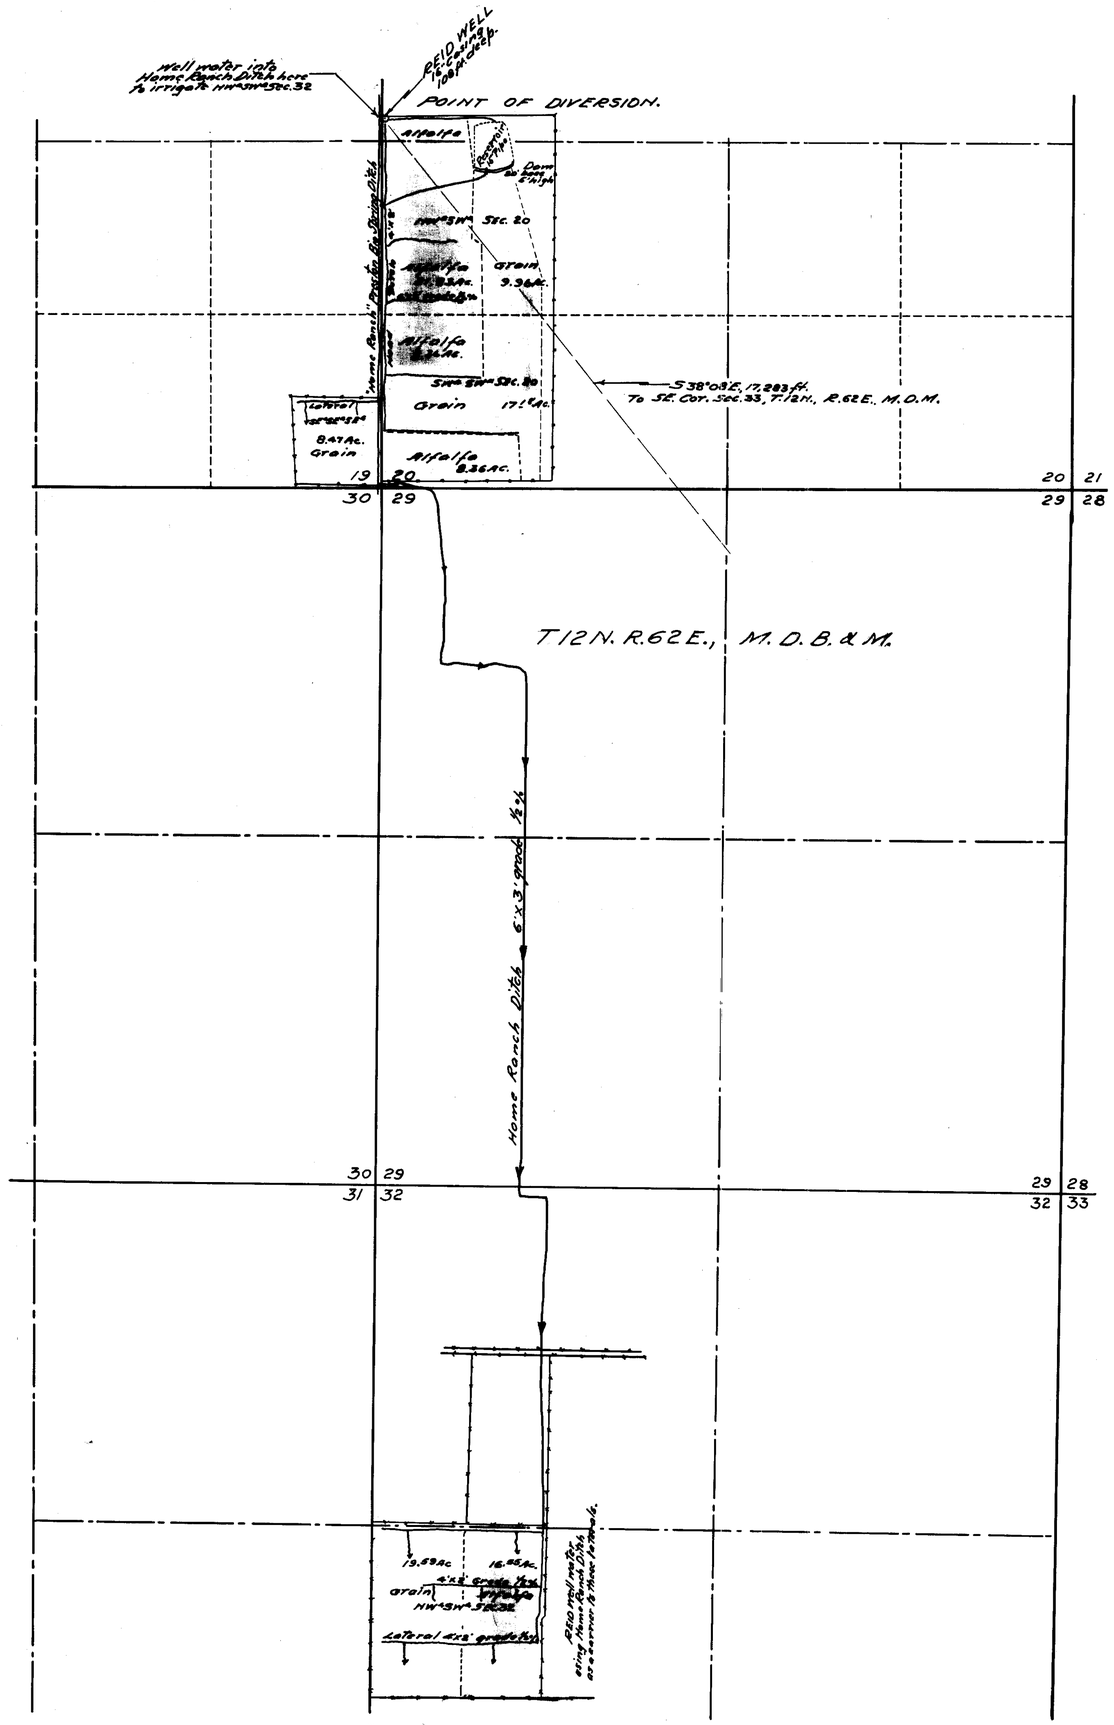

STATE OF NEVADA }
County of White Pine } ss.

I, Robert W. Millard, being first duly sworn, depose and say that this map, consisting of one sheet, has been correctly drawn to the designated scale from field notes of a survey made by me between the 5th. and 7th days of May, 1952; that it truly and correctly represents the location and extent of the works used to divert water from UNDERGROUND SOURCE in White Pine County by G. M. REID for irrigation purposes under Application No. 12109

That the point of diversion, the location, size and grades of the diverting channel, location and description of all measuring devices, the location and extent of the lands owned or controlled by the applicant upon which water applied for under application No. 12109 is used, together with the area and kind of culture in each 40-acre sub-division, and the location and names of all other works or streams which are crossed by or connected with said works are fully and correctly designated thereon.

R. W. Millard
State Water Right Surveyor.

Fr. Millard
Notary Public in and for White Pine County, Nevada.

Subscribed and sworn to before me this 3rd day of June, 1952.
My commission expires Dec. 22, 1953.

0 500' 1000' 2000'
SCALE 1-IN. = 600 FT.

Certificate No. 3837 Issued 8-4-52.

MAP TO ACCOMPANY PROOF OF BENEFICIAL USE UNDER APPLICATION NO. 12109
FOR IRRIGATION
BY G. M. REID
FROM UNDERGROUND SOURCE
SURVEYED MAY 6, 1952. BY F.W. MILLARD & SON ELY, NEVADA.

OFFICE STATE ENGINEER JUN 1952 RECEIVED

84274 12109