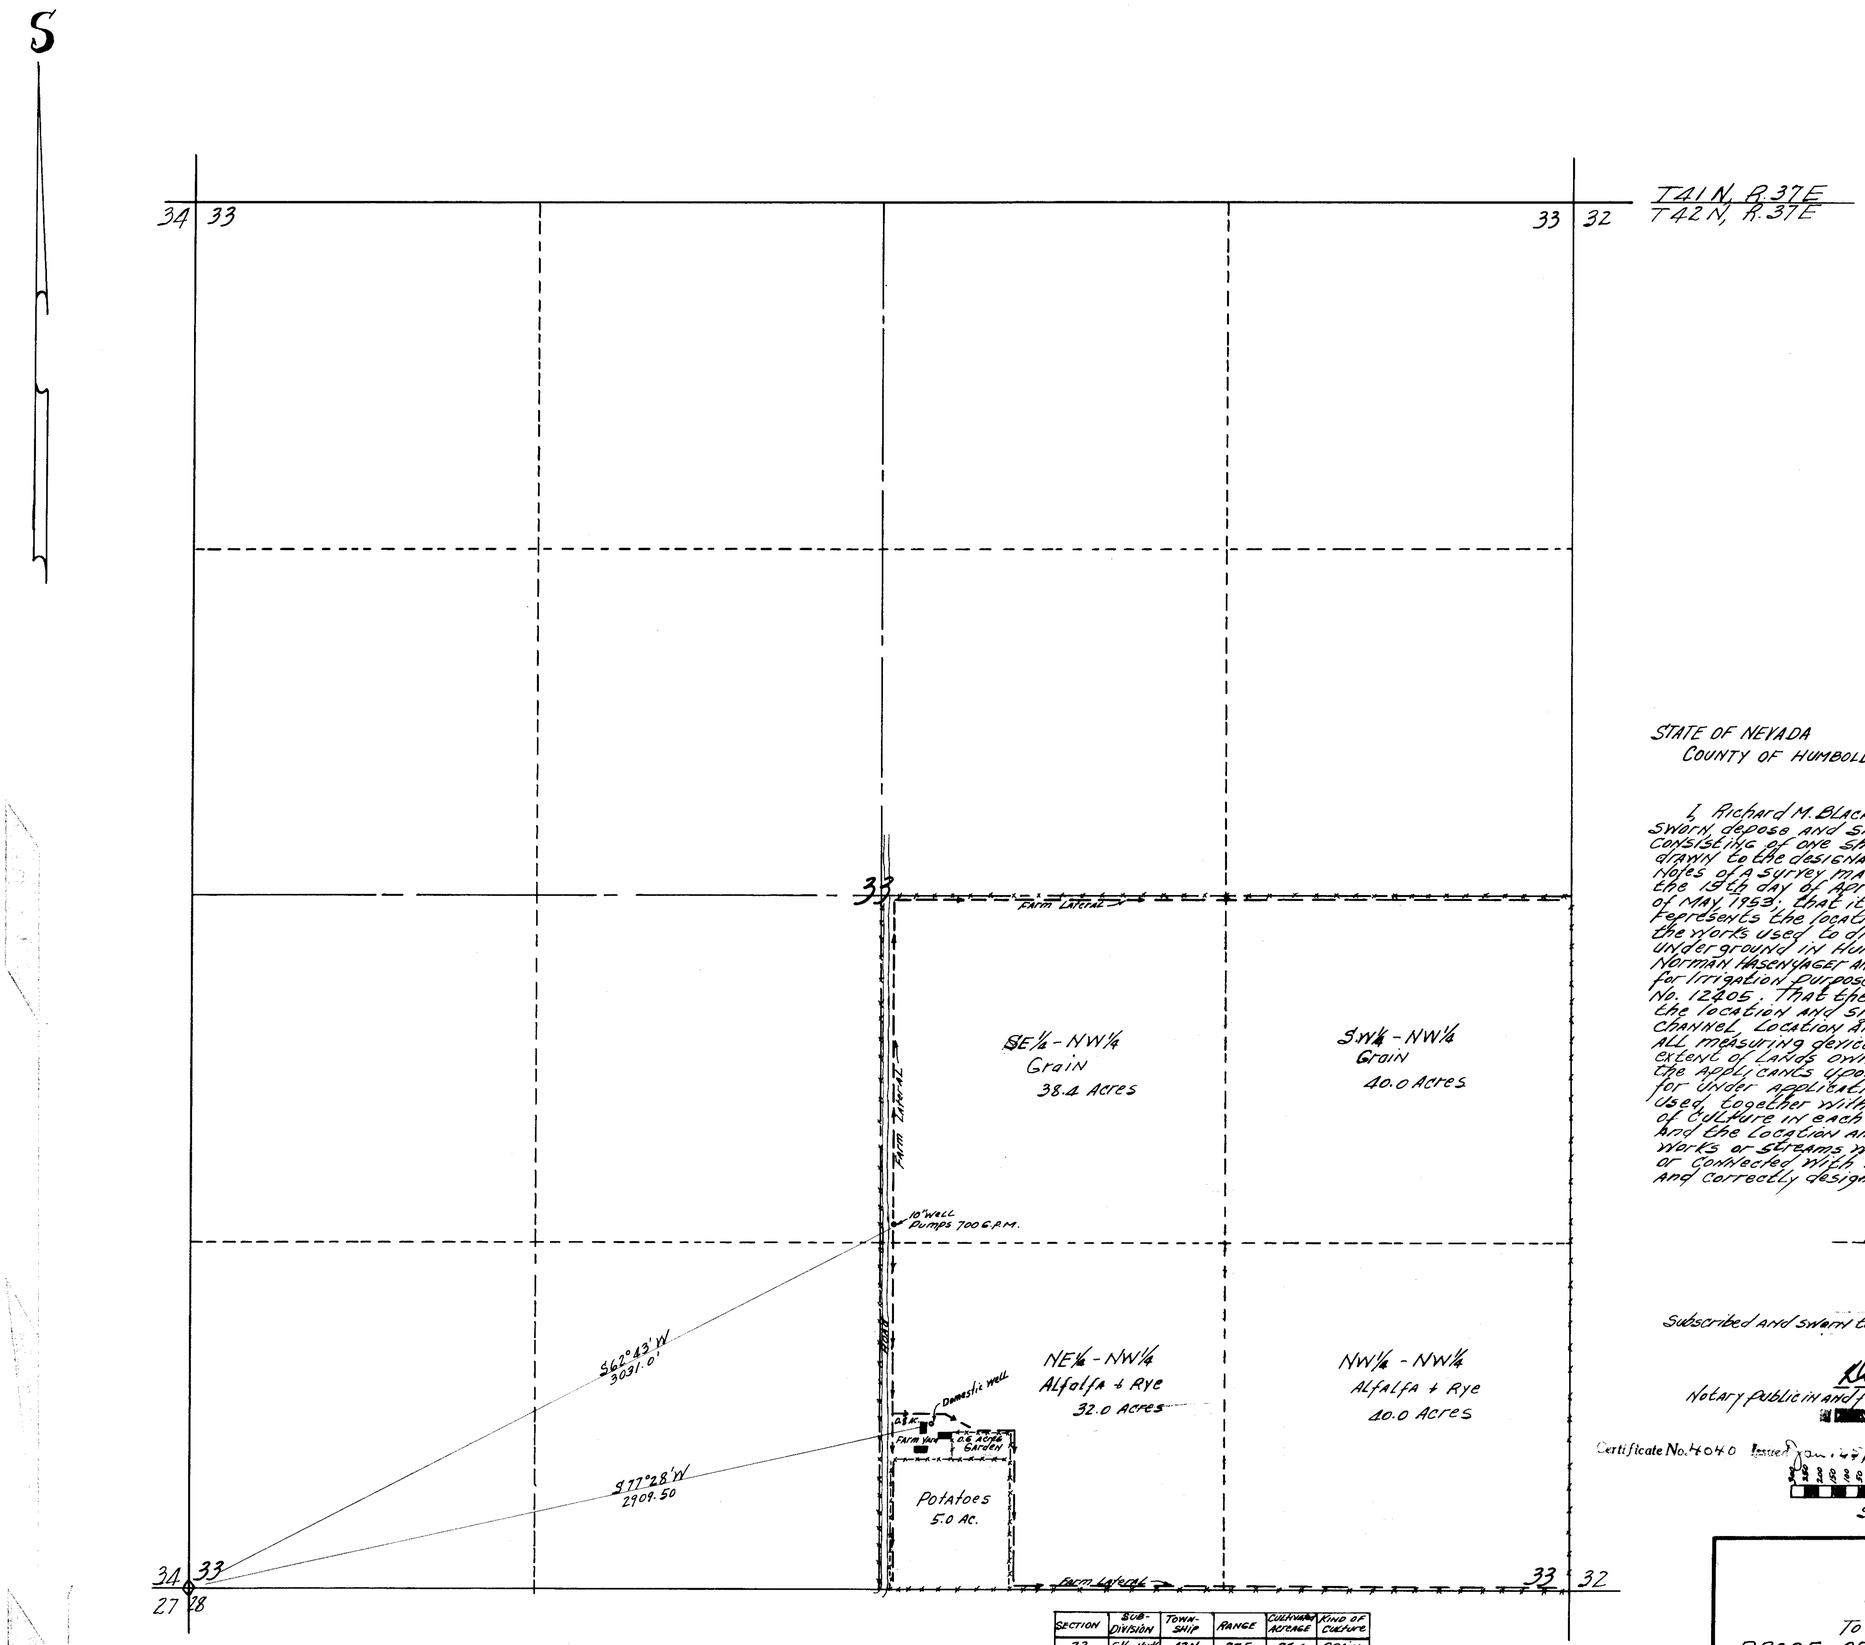

SECTION	SUB-DIVISION	TOWN-SHIP	RANGE	CULTIVABLE ACREAGE	KIND OF CULTURE
33	S½-NW¼	42N	37E	78.4	GRAIN
33	NW¼-NW¼	"	"	40.0	ALFALFA RYE
33	NE¼-NW¼	"	"	32.0	ALFALFA RYE
33	NE¼-NW¼	"	"	5.6	Garden

GRAND TOTAL AREA IRRIGATED = 156.0 ACRES

FILED
MAY 22 1953
STATE ENGINEER'S OFFICE

STATE OF NEVADA
COUNTY OF HUMBOLDT } S.S.

I, Richard M. Black, being first duly sworn, depose and say that this map consisting of one sheet, has been correctly drawn to the designated scale from field notes of a survey made by me between the 19th day of April and the 1st day of May, 1953; that it truly and correctly represents the location and extent of the works used to divert water from underground in Humboldt County, by Norman Hasenyager and Mamie L. Hasenyager for irrigation purposes, under Application No. 12405. That the point of diversion, the location and size of the diverting channel, location and description of all measuring devices, the location and extent of lands owned or controlled by the applicants upon which water applied for under application No. 12405 is used, together with the area and kind of culture in each 40 acre subdivision and the location and names of all other works or streams which are crossed by or connected with said works, are fully and correctly designated thereon.

Richard M. Black
STATE WATER RIGHT Surveyor

Subscribed and sworn to before me this 19th day of May, 1953

Dawson Leighton
Notary Public in and for Humboldt County, Nevada
My Commission Expires September 9, 1955

Certificate No. 4040 Issued Jan. 25, 1954

SCALE: 1 IN. = 300 FT.

MAP

TO ACCOMPANY
PROOF OF BENEFICIAL USE
UNDER APPLICATION NO. 12405
FOR IRRIGATION By NORMAN HASENYAGER AND
MAMIE L. HASENYAGER FROM UNDERGROUND

842 17 . 12405