Sec.	Subdiv.	Tp. S	Range	Acres Cult.	Culture	Date first Culture
23	SW¼NE¼	14 S.	65 E	2.1	Garden Hygeria	
23	NW¼SE¼	14 S.	65 E	20.6	Alfalfa	
23	NW¼SE¼	14 S.	65 E	2.4	Pasture	
23	SW¼SE¼	14 S.	65 E	10.0	Pasture	

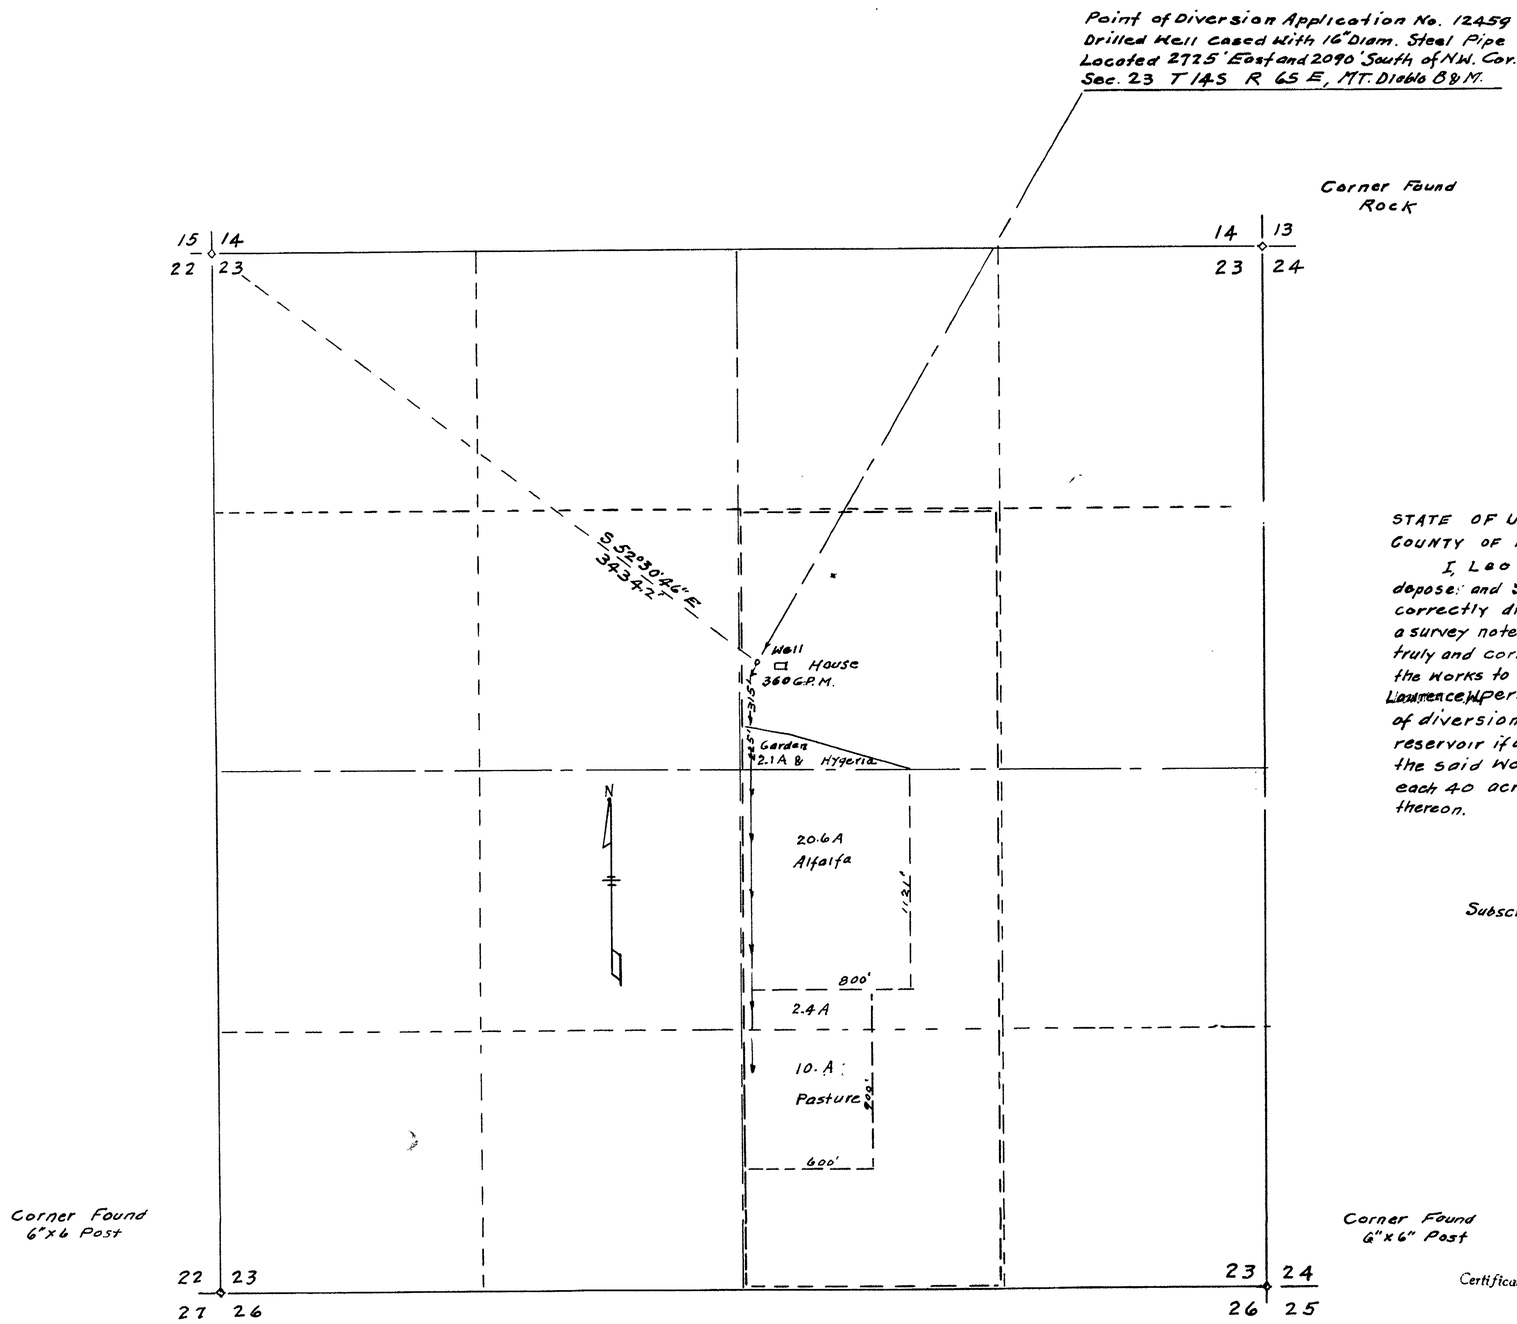

STATE OF UTAH
COUNTY OF WASHINGTON SS

I, Leo A. Snow, a civil Engineer, being first duly sworn depose and say that this map consisting of one sheet has been correctly drawn to the designated scale from field notes of a survey notes made by me on the 11th day of August 1953; that it truly and correctly represents the location and extent of the works to obtain water from a well in Clark County by Lawrence W. Perkins for irrigation purposes. That the point of diversion, the diverting channel, the overnight storage reservoir if any and other works which cross or connect with the said works, and boundary of lands actually irrigated in each 40 acre subdivision are fully and correctly designated thereon.

Leo A. Snow
State Water Right Surveyor

Subscribed and sworn to before me this 18th day of August 1953.

Floyd E. McArthur
Notary Public in and for Washington County, Utah.
My Commission Expires, Mar 1-1956

0 400' 800' 1200'
Scale in Feet.

Certificate No. 4617 Issued Jan. 25, 1954

FILED
OCT 19 1953
STATE ENGINEER'S OFFICE

MAP
TO ACCOMPANY PROOF OF
BENEFICIAL USE UNDER
APPLICATION NO. 12459
FOR IRRIGATION PURPOSES
BY
LAWRENCE W. PERKINS
FROM A WELL

12459