SUBDIVISION	SEC.	AREA	CULTURE
12489 SW¼ SE¼	16	9.847	MEADOW
" NW¼ NE¼	21	7.670	"
12488 NE¼ NE¼	21	3.770	"
" SE¼ NE¼	21	7.071	"
TOTAL		28.358 Acres	

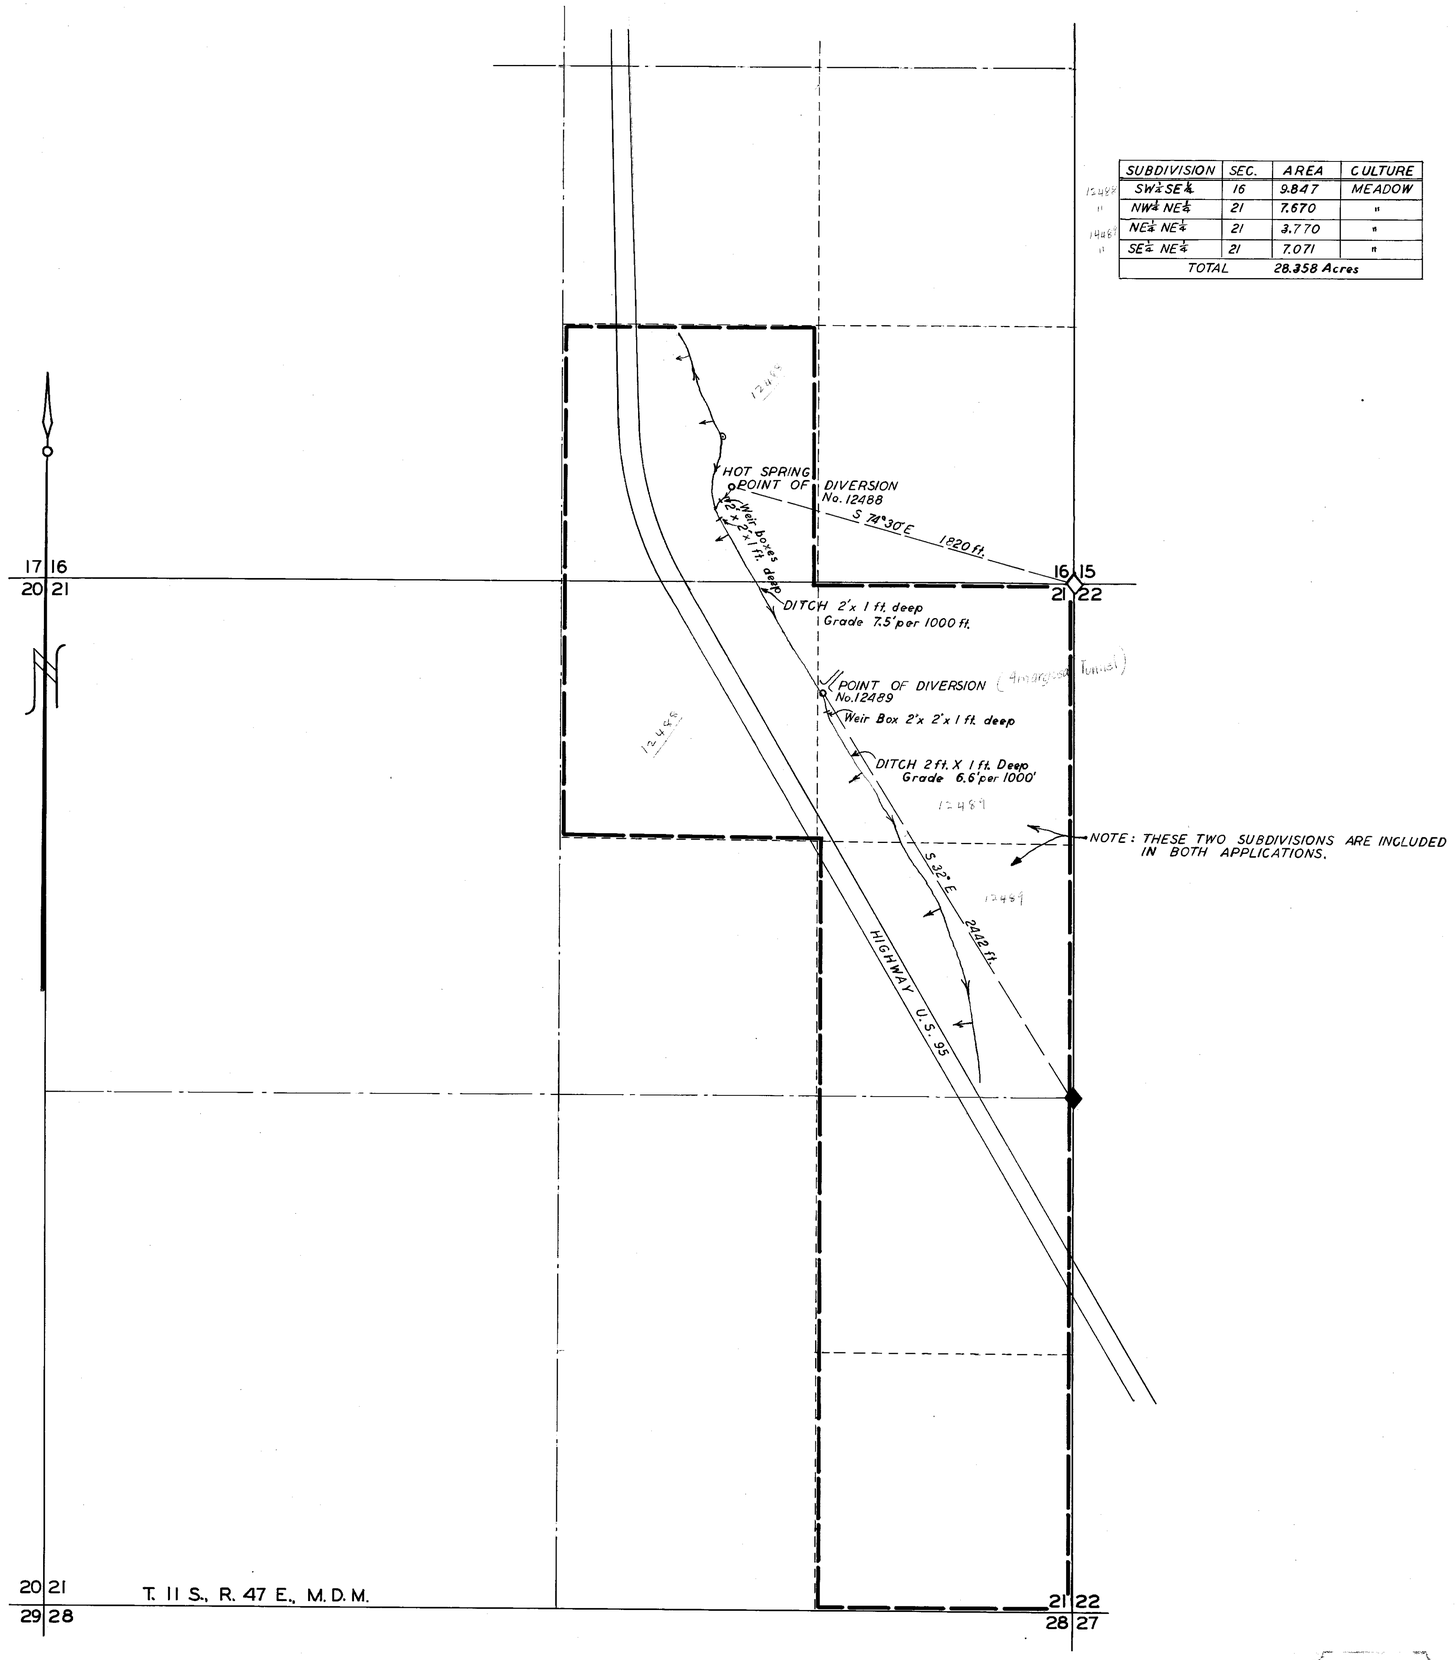

STATE OF NEVADA
COUNTY OF ESMERALDA } SS.

I, Harry H. Hughes, being first duly sworn, depose and say that this map, consisting of one sheet, has been correctly drawn to the designated scale from field notes of a survey made by me on the 28th day of June, 1951; that it truly and correctly represents the location and extent of the works used to divert water from Amargoso hot spring and underground in Nye County by Arthur E. Gray and Agnes Leinsteiner for irrigation, bathing and domestic purposes under applications No. 12488 and 12489. That the point of diversion, the location, size and grades of the diverting channel, location and description of all measuring devices, the location and extent of lands owned or controlled by the applicants upon which water applied for under applications No. 12488 and 12489 is used, together with the area and kind of culture in each 40-acre subdivision, and the location and names of all other works or streams which are crossed by or connected with said works are fully and correctly designated thereon.

Harry H. Hughes
STATE WATER RIGHT SURVEYOR

SUBSCRIBED AND SWORN TO BEFORE ME
THIS 30th DAY OF July, 1951
Bertha Marshburn
NOTARY PUBLIC IN AND FOR ESMERALDA COUNTY, NEVADA.

SCALE 1 in = 400 ft.

0 400 800 1200 1600

Certificate No. 3700 Issued Sept. 24, 1951

Certificate No. 3721 Issued Sept. 27, 1951

FILED
Aug 6, 1951

OFFICE STATE ENGINEER
AUG 6 1951

MAP TO ACCOMPANY
PROOF OF BENEFICIAL USE
UNDER PERMIT NOS. 12488 AND 12489
FOR
IRRIGATION BATHING AND DOMESTIC
BY
ARTHUR E. GRAY AND AGNES LEINSTEINER
FROM
HOT SPRINGS AND UNDERGROUND

12488–12489