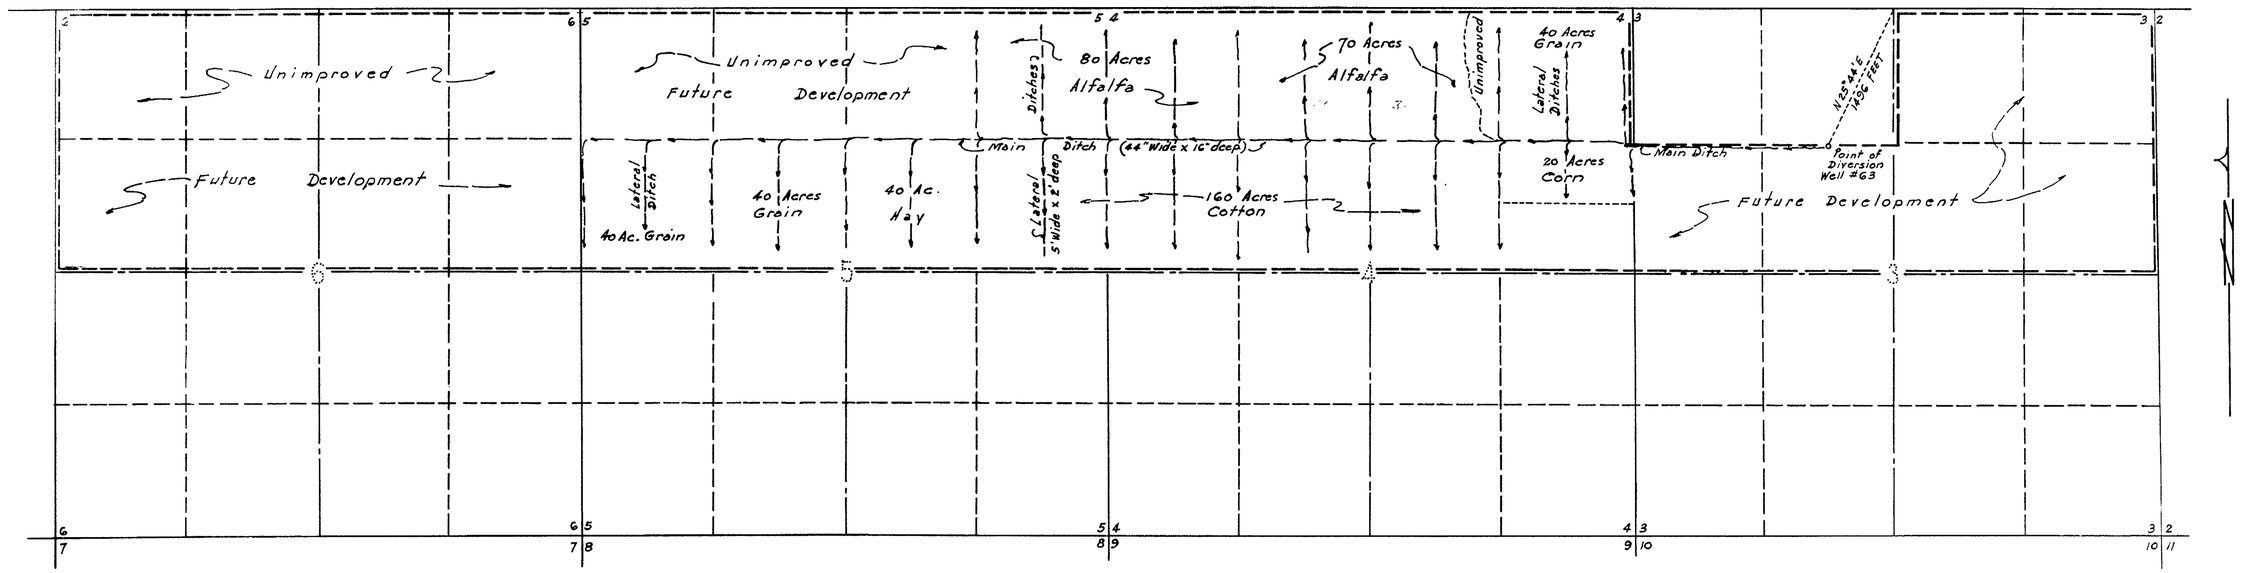

SEC. 3, 4, 5 & 6, T 21 S, R 54 E, MD. M. NEV.

STATE OF NEVADA }
County of Clark } SS.

I, JACK ASHER, being first duly sworn, depose and say that this map, consisting of one sheet, has been correctly drawn to the designated scale from field notes of a survey made by me on the 25th day of July. 1953; that it truly and correctly represents the location and extent of the works used to divert water from PAHRUMP ARTESIAN BASIN, in NYE & CLARK COUNTIES, by E. S. BOWMAN for Irrigation purposes, under application № 12547. That the point of diversion, the location of the diverting channel, the location and extent of lands owned or controlled by the applicant upon which water applied for under application № 12547 is used, together with the area and kind of culture in each 40-Acre subdivision, are fully and correctly designated thereon.

Jack Asher
State Water-Right Surveyor

Subscribed and sworn to before me this 12th day of August 1953.

Mary L. Wicklow
Notary Public in and for Clark County, Nevada.

My Commission Expires: Nov. 10, 1953.

FILED
AUG. 19, 1953
STATE ENGINEER'S OFFICE

0 800 1600 2400 3200 4000
SCALE IN FEET

Certificate No. 4051 Issued Jan. 23, 1957

MAP TO ACCOMPANY
PROOF OF BENEFICIAL USE
UNDER APPLICATION № 12547
FOR
IRRIGATION USE
BY
E. S. BOWMAN
FROM
PAHRUMP ARTESIAN BASIN
NYE & CLARK COUNTIES - NEVADA

JACK ASHER
CIVIL ENGINEER
721 FREMONT
LAS VEGAS, NEVADA

12547