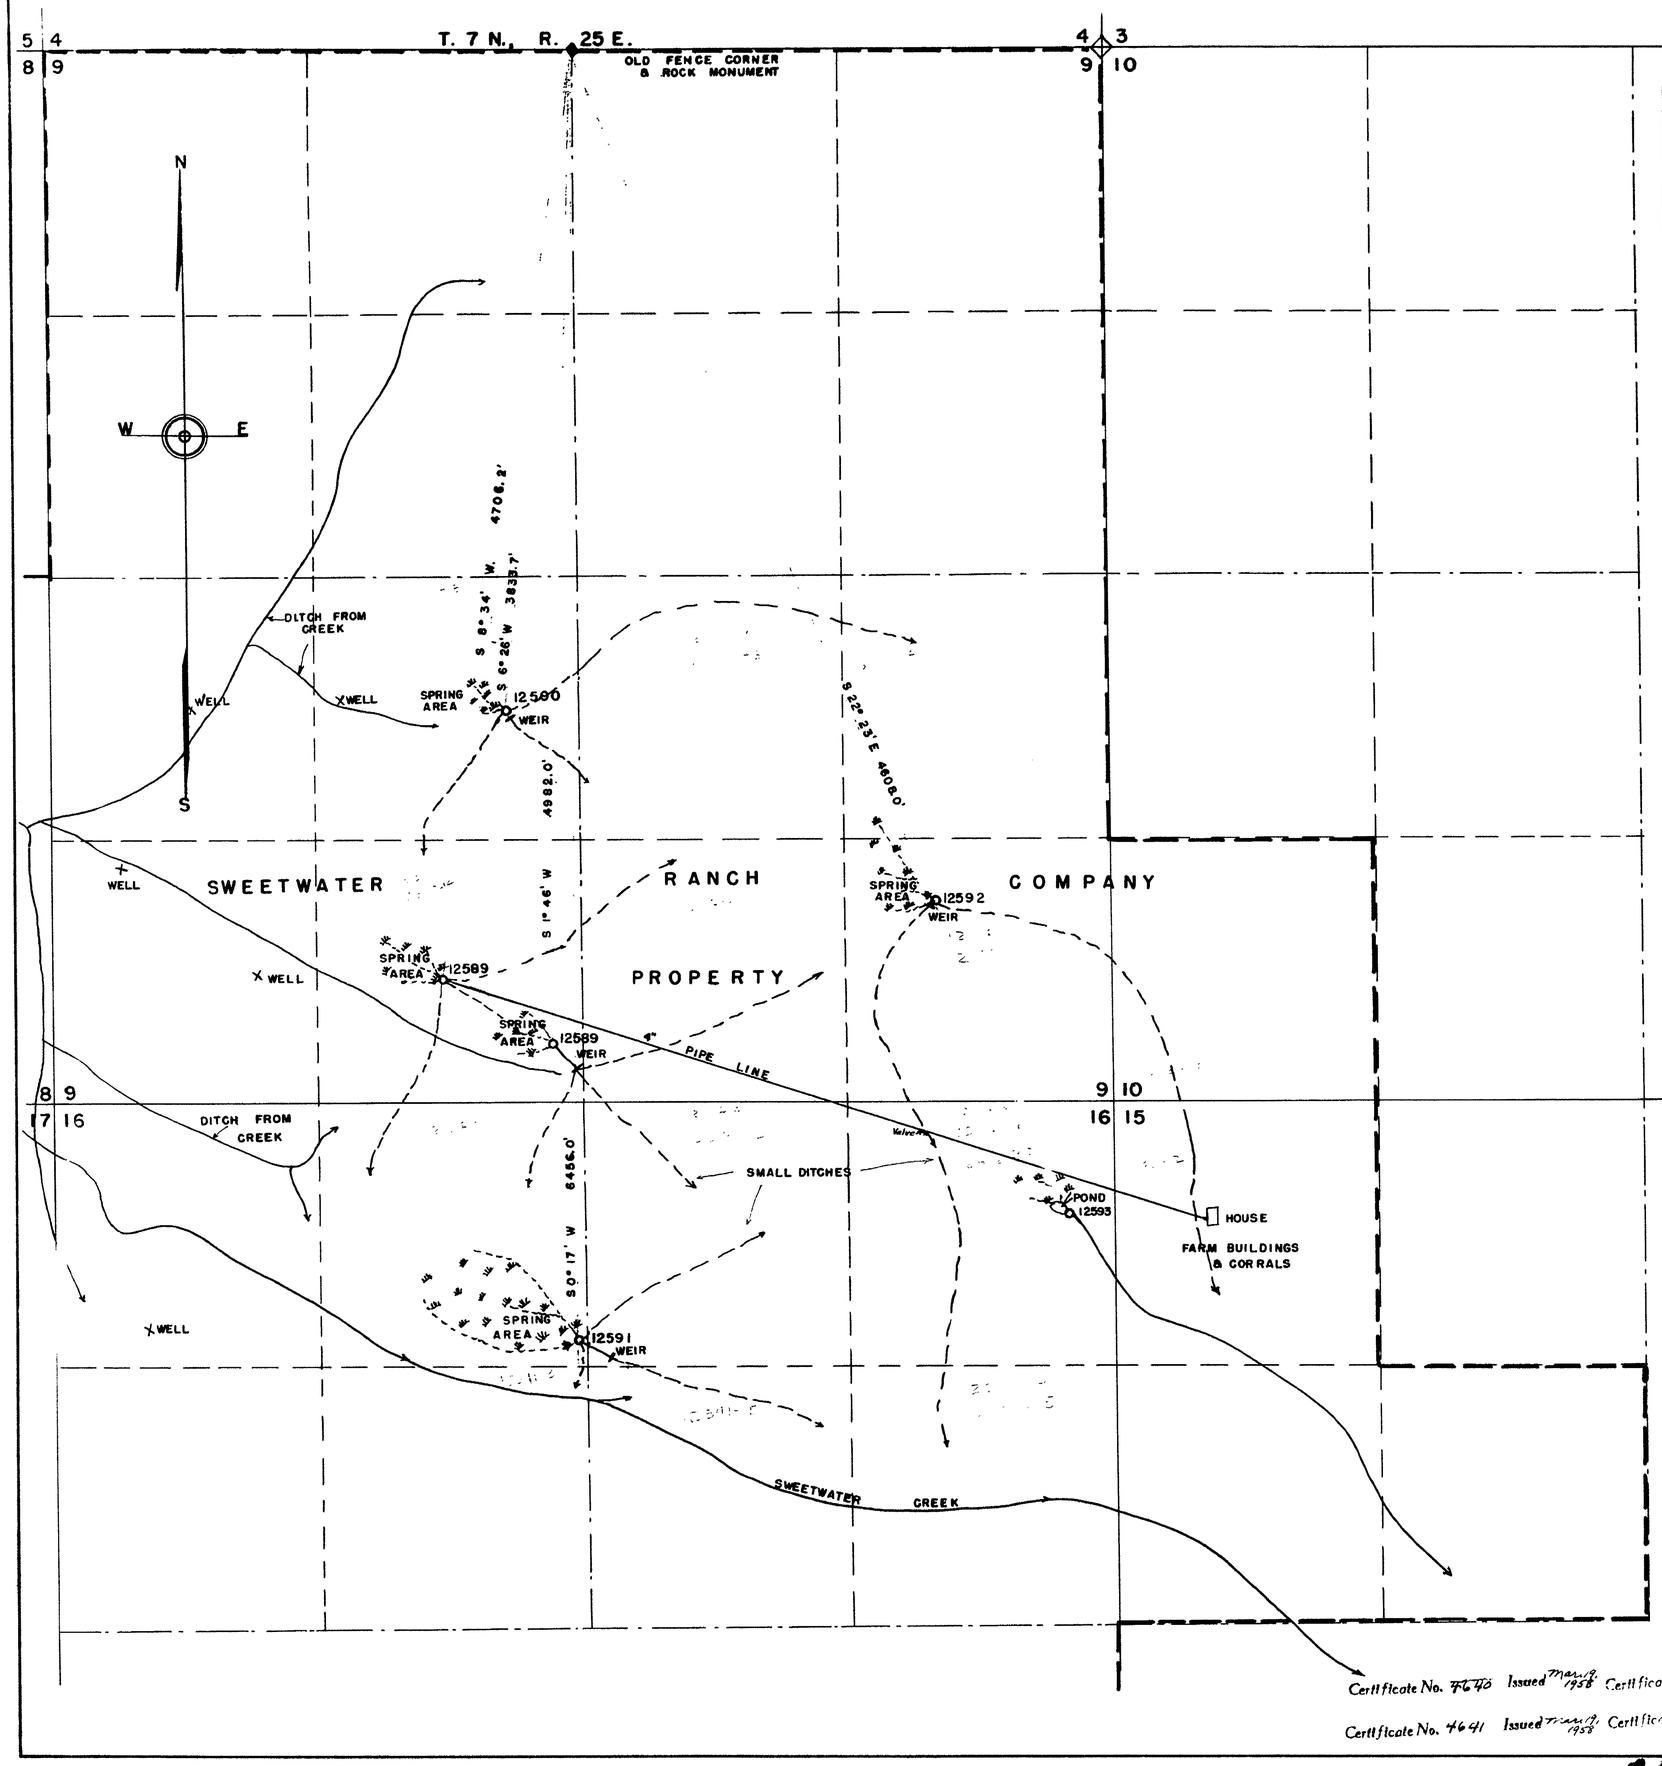

SECTION	SUBDIVISION	TWSHIP	RANGE	CULTIVATED ACREAGE	DISCRIPTION OF CULTURE	DATE OF FIRST CULTURE
9	NE 1/4 SW 1/4	7 N	25 E	8.0	MEADOW	
"	SE 1/4 SW 1/4	"	"	30	"	
"	NW 1/4 SE 1/4	"	"	35	"	
"	SW 1/4 SE 1/4	"	"	40	"	
"	NE 1/4 SE 1/4	"	"	8	"	
"	SE 1/4 SE 1/4	"	"	35	"	
10	SW 1/4 SW 1/4	"	"	4	"	
16	NE 1/4 NW 1/4	"	"	32	"	
16	SE 1/4 NW 1/4	"	"	3	"	
"	NW 1/4 NE 1/4	"	"	40	"	
"	SW 1/4 NE 1/4	"	"	15	"	
"	NE 1/4 NE 1/4	"	"	40	"	
"	SE 1/4 NE 1/4	"	"	25	"	
15	NW 1/4 NW 1/4	"	"	12	"	

STATE of NEVADA }ss
County of ORMSBY }

I, Walter G. Reid, being first duly sworn, depose and say that this map, consisting of one sheet, has been correctly drawn to the designated scale from field notes of a survey made by me on April 18th. 1957; that it truly and correctly represents the location and extent of the works used to divert water from spring seepage areas, in Lyon County, by Sweetwater Ranch Company, for irrigation and domestic purposes under applications No. 12589, 12590, 12591, & 12592. That the points of diversion, the approximate location and size of the diverting channels, location and description of all measuring devices, the location and extent of lands owned by the applicant upon which water applied for under applications No. 12589, 12590, 12591 & 12592 is used, together with the area and kind of culture in each 40-acre subdivision, and the location and names of all other works or streams which are crossed by or connected with said works are fully and correctly designated thereon.

Walter G. Reid
State Water Rights Surveyor

Subscribed and sworn to before me this 10th day of June 1957.

C E Phiel
Notary Public in and for Ormsby County, Nevada.

My Commission Expires July [illegible]

SCALE — 1" = 400'

0 100 200 300 400 800 1200 1600 2000

OFFICE
[illegible] NEER
1957 Jun 10 PM 3 37

Certificate No. 4640 Issued Mar 19, 1958 Certificate No. 4642 Issued Mar 19, 1958
Certificate No. 4641 Issued Mar 19, 1958 Certificate No. 4643 Issued Mar 19, 1958

MAP
TO ACCOMPANY PROOF OF BENEFICIAL USE UNDER APPLICATIONS No. 12589, 12590, 12591 & 12592. FOR IRRIGATION & DOMESTIC BY SWEETWATER RANCH COMPANY FROM SPRING SEEPAGE AREAS

12589 12590 12591 12592