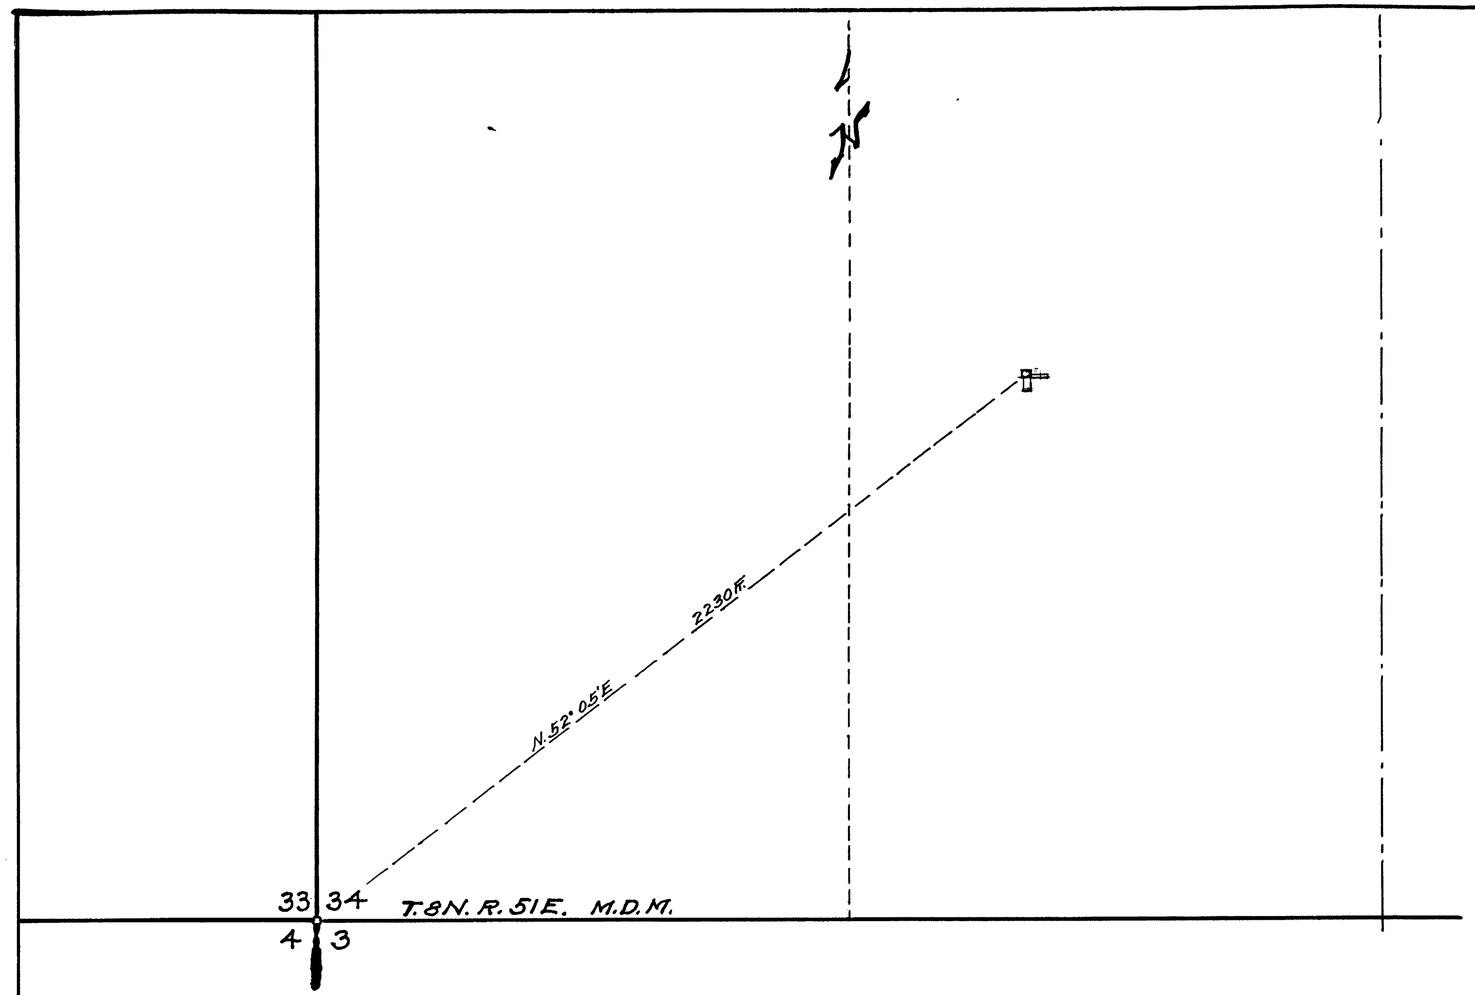

State of Nevada }ss
County of Mineral }

I, L.B. Spencer, being duly sworn, depose and say that this map has been correctly drawn to the designated scale from the field notes of a survey made by me on the 12th day of October, 1951; that it truly and correctly shows the location and extent of the works used to divert the water from Underground Source, (Six Mile Well) in Nye County, for Stockwatering Purposes, by C. A. BLAIR under Application No. 12597. That the Point of Diversion Place of Use and all works used for Stockwatering under Application No. 12597 are fully and correctly shown.

L.B. Spencer
State Water Right Surveyor

Subscribed and sworn to before me this 28th day of July 1952

J. J. Connelly
Notary Public in and for Mineral County, Nevada.

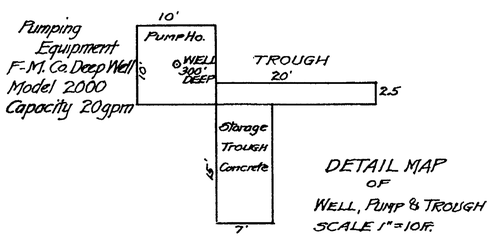

DETAIL MAP
OF
WELL, PUMP & TROUGH
SCALE 1" = 10 ft.

Certificate No. 3897 Issued Oct. 15, 1957

SCALE IN FEET.
0 100 200 400 600 800 1000

FILED
JUL. 31, 1952

OFFICE
STATE ENGINEER
JUL 31 '52

MAP

TO ACCOMPANY PROOF OF BENEFICIAL USE
UNDER APPLICATION No. 12597
FOR STOCKWATERING
BY C.A. BLAIR,
FROM UNDERGROUND SOURCE (SIX MILE WELL)
IN NYE COUNTY, NEVADA

SCALE 1" = 200 ft. SURVEYED 10-12-51
BY L.B. SPENCER, ST. W.R. SURVEYOR
MINA, NEVADA

12597