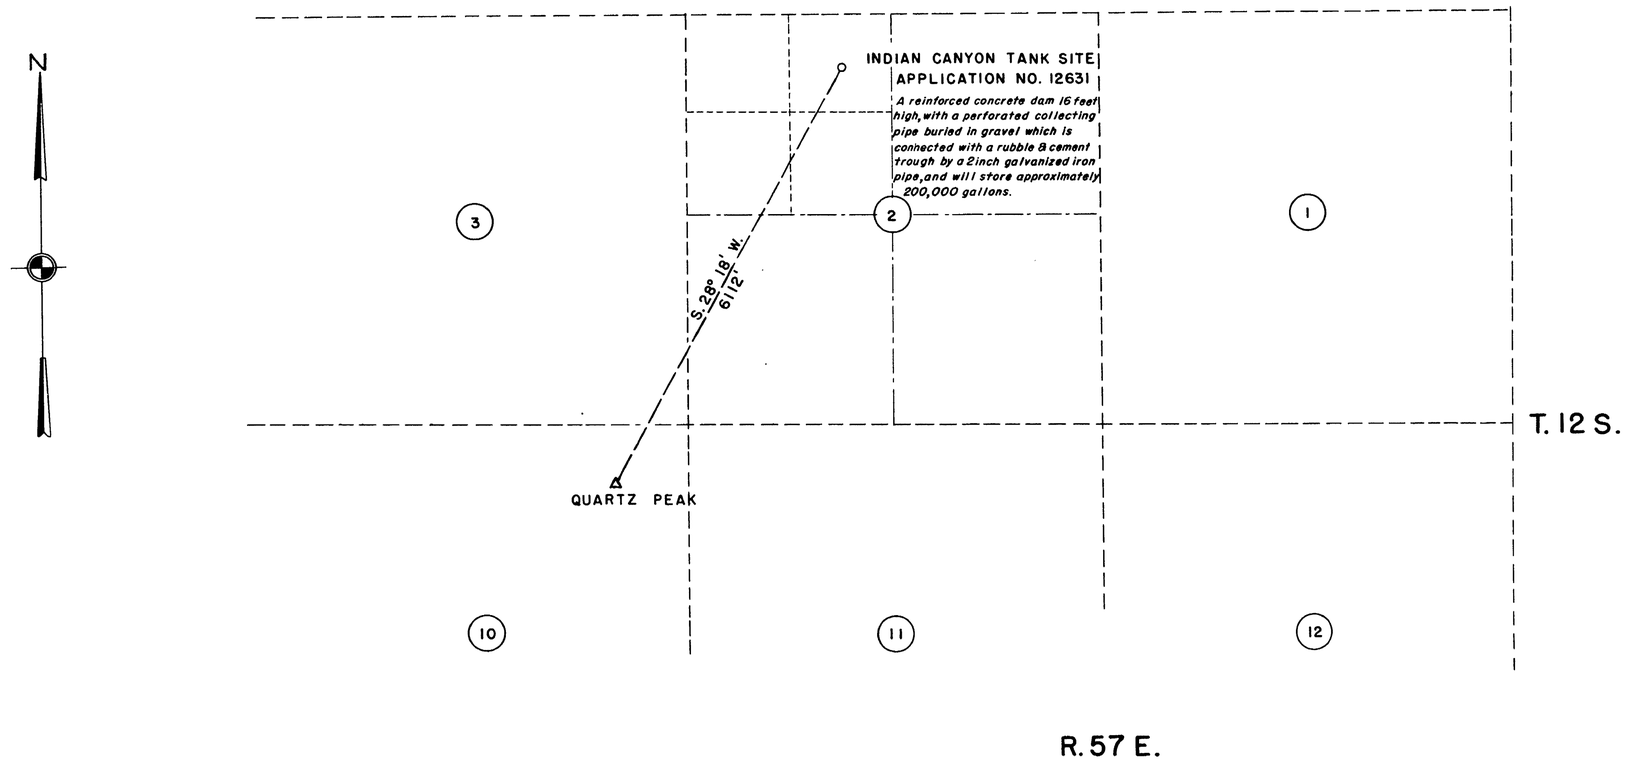

I HARRY D. WILLIS BEING FIRST DULY SWORN DEPOSE AND SAY THAT THIS MAP HAS BEEN CORRECTLY DRAWN TO THE DESIGNATED SCALE FROM U.S.G.S. DATA AND FROM FIELD NOTES OF A SURVEY MADE UNDER MY SUPERVISION AND DIRECTION BETWEEN THE 24TH. DAY OF MAY AND THE FIRST DAY OF JUNE 1948, THAT IT TRULY AND CORRECTLY REPRESENTS THE LOCATION AND EXTENT OF THE WORKS USED TO DIVERT WATER FROM INDIAN CANYON TANK SITE IN LINCOLN COUNTY FOR WILDLIFE WATERING PURPOSES, THAT THE POINT OF DIVERSION, THE LOCATION AND SIZE OF THE DIVERTING CONDUIT AND DAM, THE PLACE AND MANNER OF USE AND THE LOCATION AND NAMES OF ALL OTHER WORKS OR STREAMS WHICH ARE CROSSED BY OR CONNECTED WITH THE SAID WORKS ARE FULLY AND CORRECTLY DESIGNATED THEREON.

Harry D. Willis
STATE WATER RIGHT SURVEYOR

SUBSCRIBED AND SWORN TO BEFORE ME THIS 12th DAY OF June 1950

Fred A. Anderson
NOTARY PUBLIC IN AND FOR OREGON

MY COMMISSION EXPIRES FEB. 24, 1952

FILED
June 19, 1950
STATE ENGINEER

0 1000 2000 3000 4000 5000
SCALE OF FEET

Certificate 3535 Issued Nov. 28, 1950 for 0.01 c.f.s. for wild life watering

MAP
TO ACCOMPANY PROOF OF
BENEFICIAL USE UNDER
APPLICATION NO. 12631
FOR WILDLIFE WATERING BY
THE FISH AND WILDLIFE SERVICE
FROM INDIAN CANYON TANK SITE

M.E.S. 6-50

12631