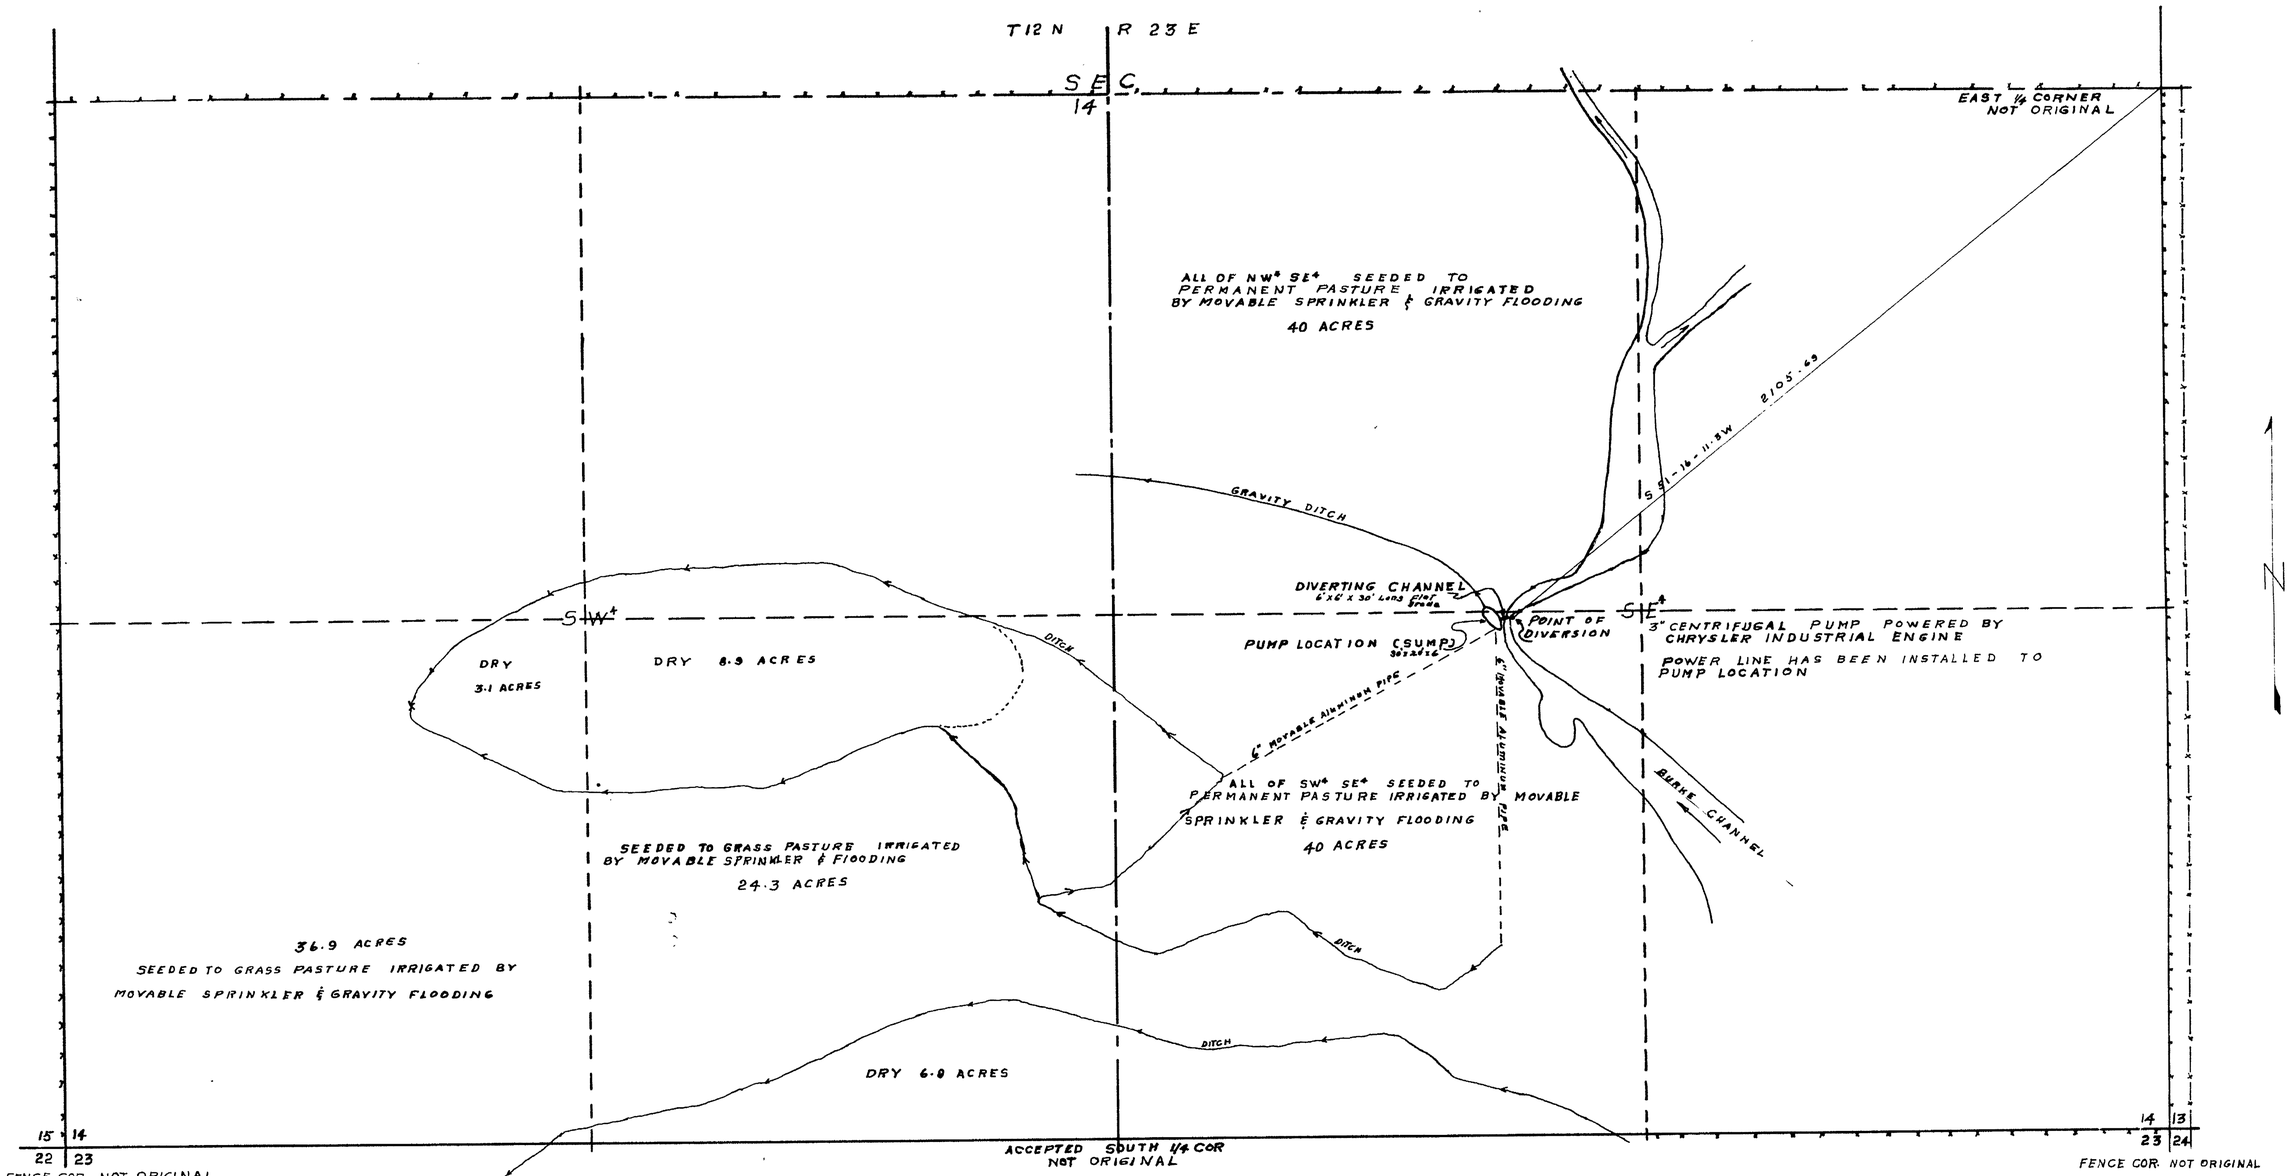

I, ROBERT H. BARRETT, BEING FIRST DULY SWORN, DEPOSE AND SAY THAT THIS MAP, CONSISTING OF ONE SHEET HAS BEEN CORRECTLY DRAWN TO THE DESIGNATED SCALE FROM FIELD NOTES OF A SURVEY MADE BY ME BETWEEN THE 23 DAY OF APRIL 1958, AND THE 26 DAY OF APRIL 1958; THAT IT TRULY AND CORRECTLY REPRESENTS THE LOCATION AND EXTENT OF THE WORKS USED TO DIVERT WATER FROM BURKE CHANNEL IN LYON COUNTY BY C.C. PERRIN FOR IRRIGATION PURPOSES UNDER APPLICATION NO 12651. THAT THE POINT OF DIVERSION, THE LOCATION, SIZE AND GRADES OF THE DIVERTING CHANNEL, LOCATION AND DESCRIPTION OF ALL MEASURING DEVICES, THE LOCATION AND EXTENT OF LANDS OWNED OR CONTROLLED BY THE APPLICANT UPON WHICH WATER APPLIED FOR UNDER APPLICATION NO. 12651 IS USED, TOGETHER WITH THE AREA AND KIND OF CULTURE IN EACH 40 ACRE SUBDIVISION, AND THE LOCATION AND NAMES OF ALL OTHER WORKS OR STREAMS WHICH ARE CROSSED BY OR CONNECTED WITH SAID WORKS ARE FULLY AND CORRECTLY DESIGNATED THEREON

Robert H. Barrett
NEVADA STATE WATER RIGHT SURVEYOR

SUBSCRIBED AND SWORN TO BEFORE ME THIS 28th DAY OF April 1958.

Mrs. Hilda Sherwood
NOTARY PUBLIC IN AND FOR ORMSBY COUNTY, STATE OF NEVADA

My Commission Expires July 1, 1958

STATE ENGINEER
1958 APR 28 AM 9 28

SCALE 1" = 200.0 FT.

SEC.	SUB-DIVISION	TOWNSHIP	RANGE	CULTIVATED ACREAGE	DESCRIPTION OF CULTURE	DATE OF FIRST CULTURE
14	NW¼ SE¼	12 N	23E	40 ✓	PASTURE	
14	SW¼ SE¼	12N	23E	40 ✓	PASTURE	
14	SW¼ SW¼	12N	23E	36.9 ✓	PASTURE	
14	SE¼ SW¼	12 N	23E	24.3 ✓	PASTURE	

CERTIFICATE No. 4791 ISSUED Aug. 25, 1958

FILED
April 28, 1958
STATE ENGINEER'S OFFICE

MAP
TO ACCOMPANY PROOF OF BENEFICIAL USE UNDER APPLICATION NO. 12651 FOR IRRIGATION AND DOMESTIC USE FROM (UNDERGROUND SOURCE) BURKE CHANNEL BY C.C. PERRIN

12651

12651