Reference Calculating Book	Page	Field Book	Page
		M102	6-11
		M13	34
		M34	42
		M98	75
		E45	12

Section	Sub-Division	Township	Range	Cultivated Acreage	Description of Culture	Date of First Culture
11	NE¼SE¼	16 N.	63 E.	5.6	Pasture	
	SW¼SE¼			18.0		
	SE¼SE¼			27.8		
14	NW¼NE¼			9.1		
	NE¼NE¼			10.3		
				26.8	Alfalfa	
			Total	97.8	Acres.	

STATE OF NEVADA
County of White Pine } s.s.

I, Robert W. Millard, being first duly sworn, depose and say that this map, consisting of one sheet, has been correctly drawn to the designated scale from field notes of a survey made by me between the 22nd day of April, 1954 and the 23rd day September, 1954; that it truly and correctly represents the location and extent of the works used to divert water from an UNDERGROUND SOURCE, in White Pine County, by C. E. HORTON, for irrigation purposes under application Nos. 12714 & 12715. That the point of diversion, the location, size and grades of the diverting channel, location and description of all measuring devices, the location and extent of lands owned or controlled by the applicant upon which water applied for under application No's. 12714 & 12715 is used, together with the area and kind of culture in each 40-acre subdivision, and the location and names of all other works or streams which are crossed by or connected with said works are fully and correctly designated thereon.

Robert W. Millard
State Water Right Surveyor

Subscribed and sworn to before me this 17th day of October, 1955.
Robert W. Millard
Notary Public in and for White Pine County, Nevada.
My commission expires December 22, 1957.

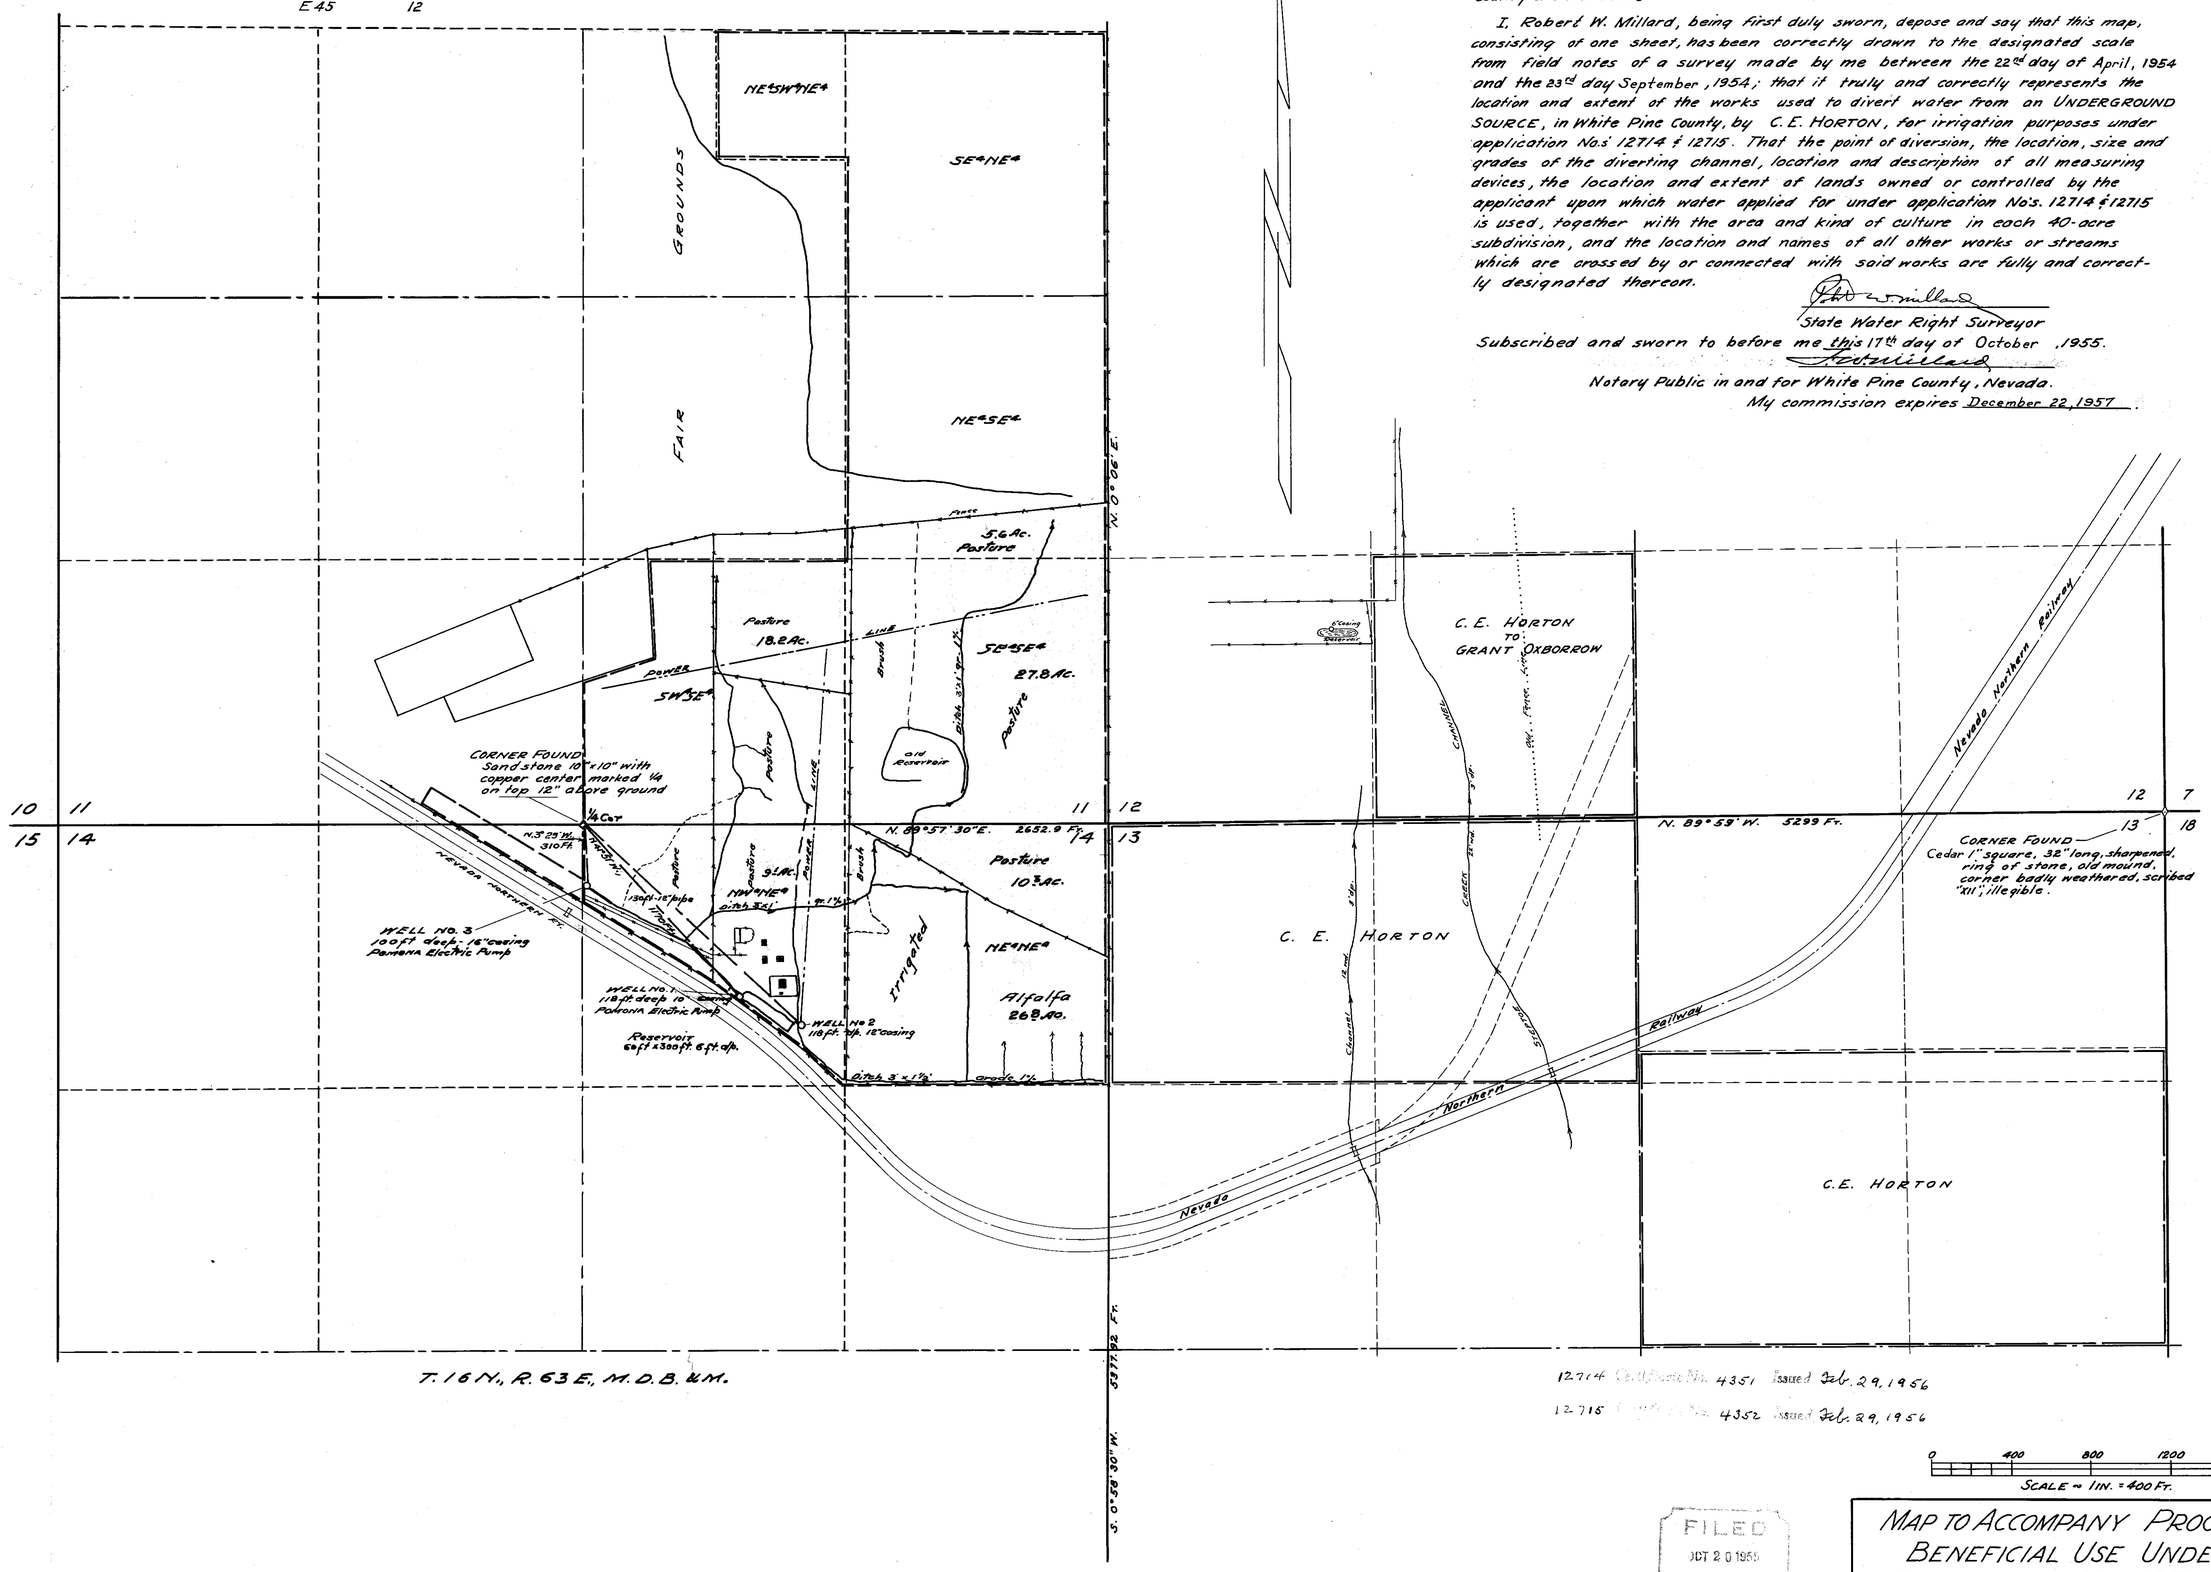

T. 16 N., R. 63 E., M.D.B. & M.

12714 Certificate No. 4351 Issued Feb. 29, 1956
12715 Certificate No. 4352 Issued Feb. 29, 1956

0 400 800 1200 1600
SCALE = 1 IN. = 400 FT.

FILED
OCT 20 1955
STATE ENGINEER'S OFFICE

OFFICE
STATE ENGINEER
1955 OCT 20 PM 3 52

MAP TO ACCOMPANY PROOF OF BENEFICIAL USE UNDER APPLICATION NOS. 12714-12715
FOR IRRIGATION
BY C. E. HORTON

JANUARY 17, 1955

F.W. MILLARD & SON
ELY, NEVADA

86356 86123 86122 84644 84643 12714-12715